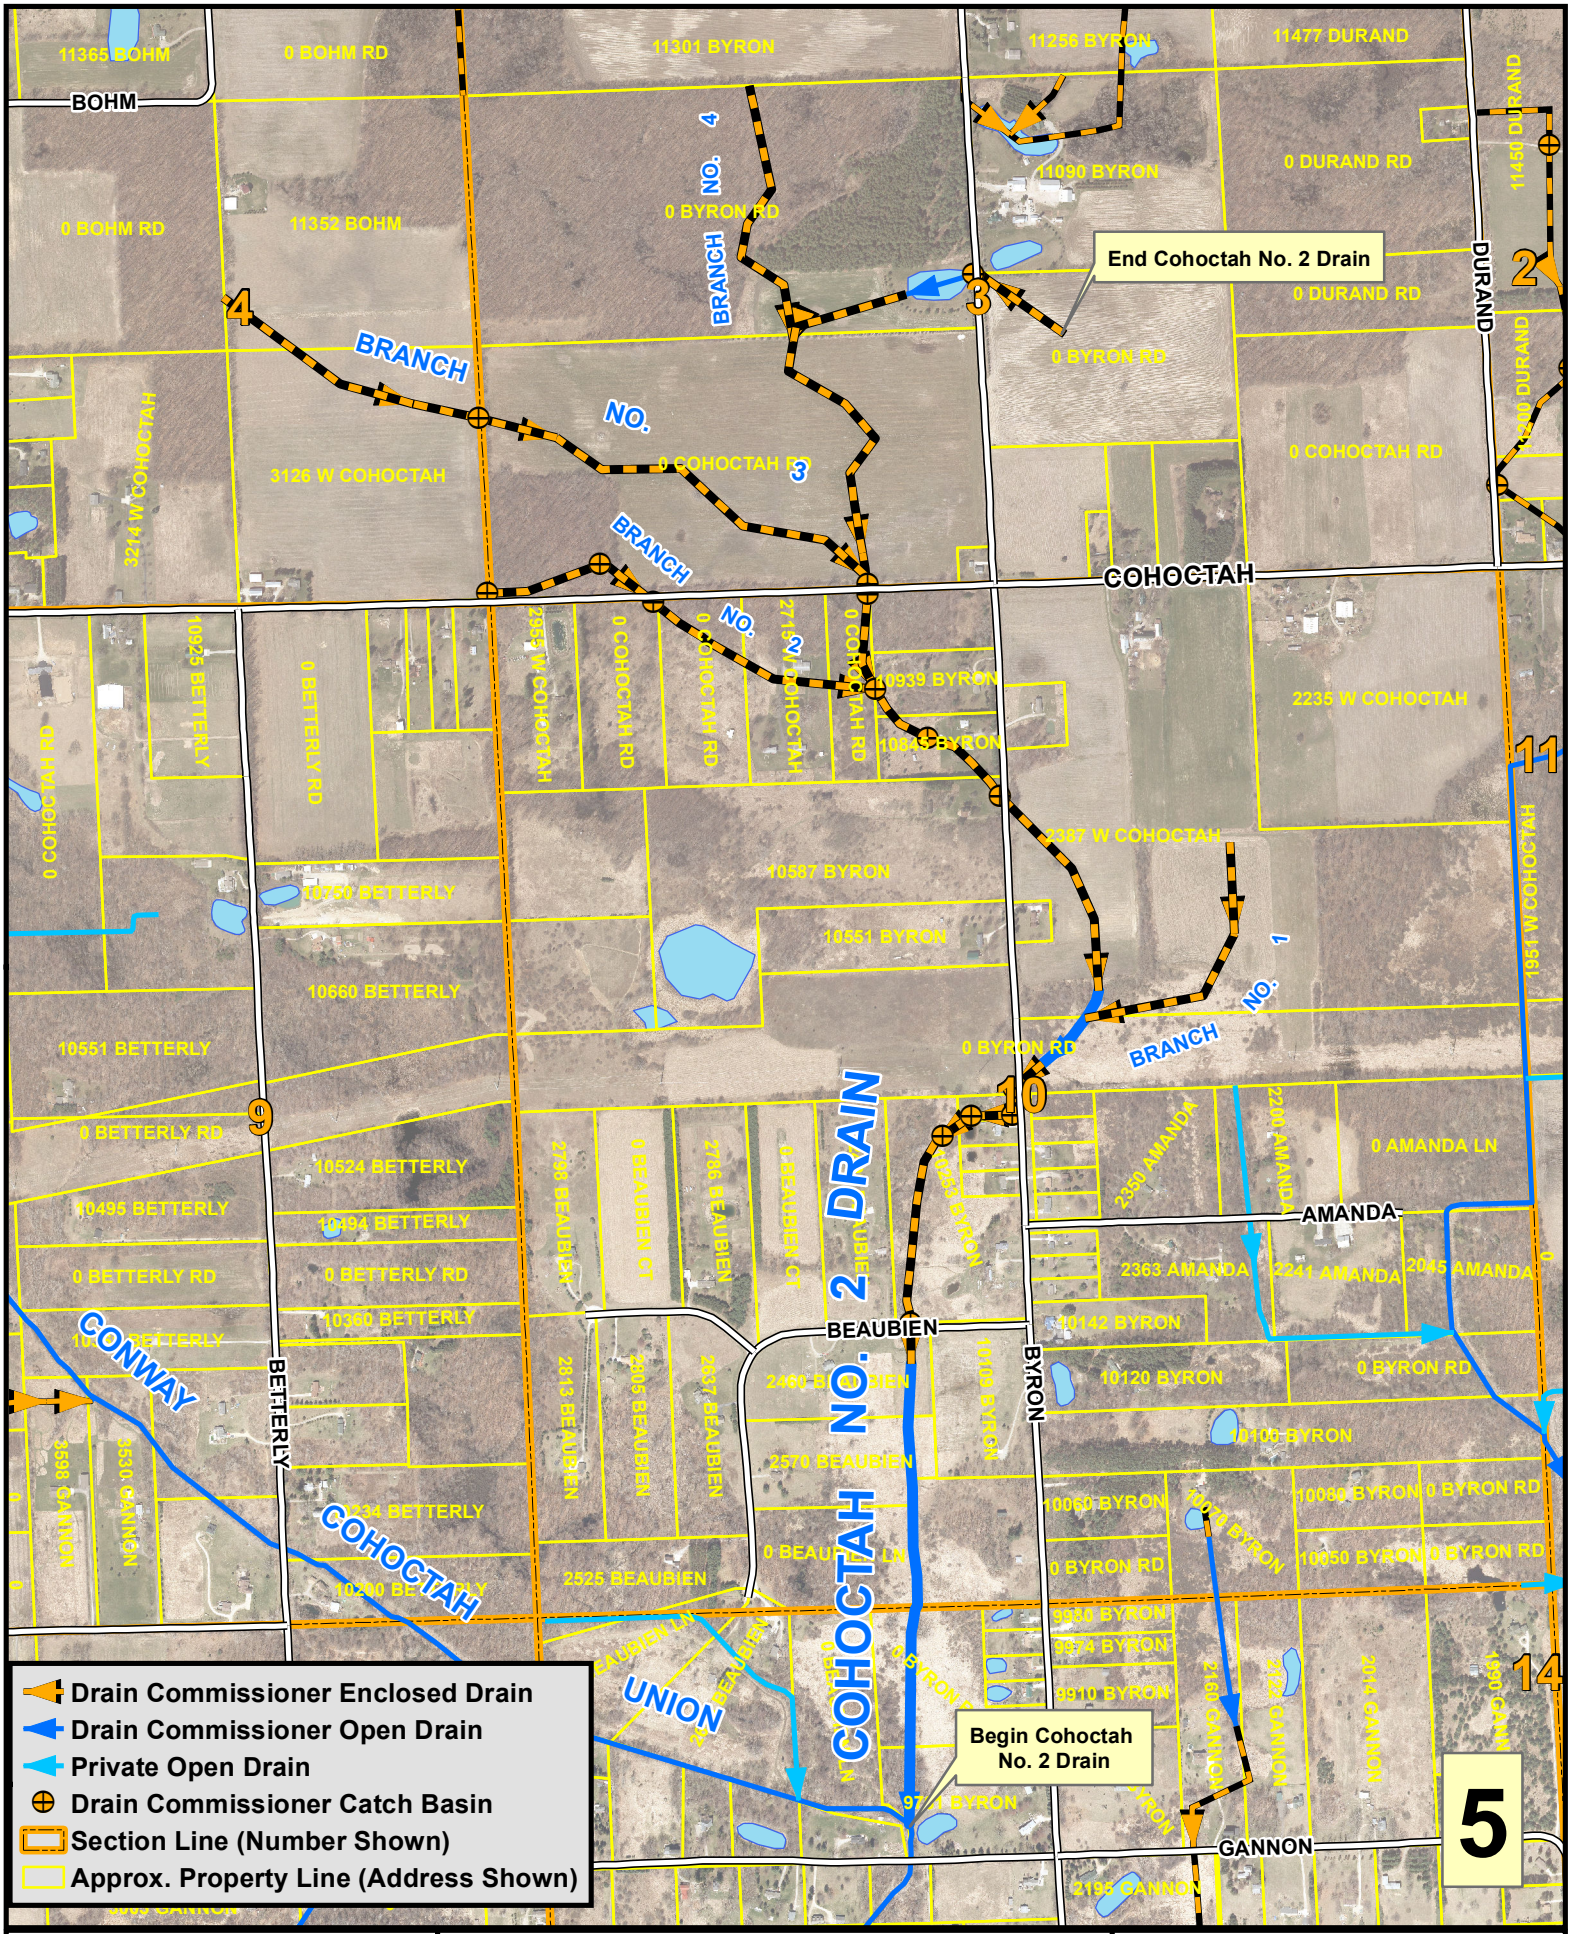

Livingston County Drain Commissioner
2300 E Grand River
Howell, Mi. 48843
Orthophoto Flown 2015
Printed November 21, 2019

COHOCTAH NO. 2 DRAIN

A part of Sections 3,4,10 and 15 of Cohoctah Township

N

1 inch = 1,000 feet