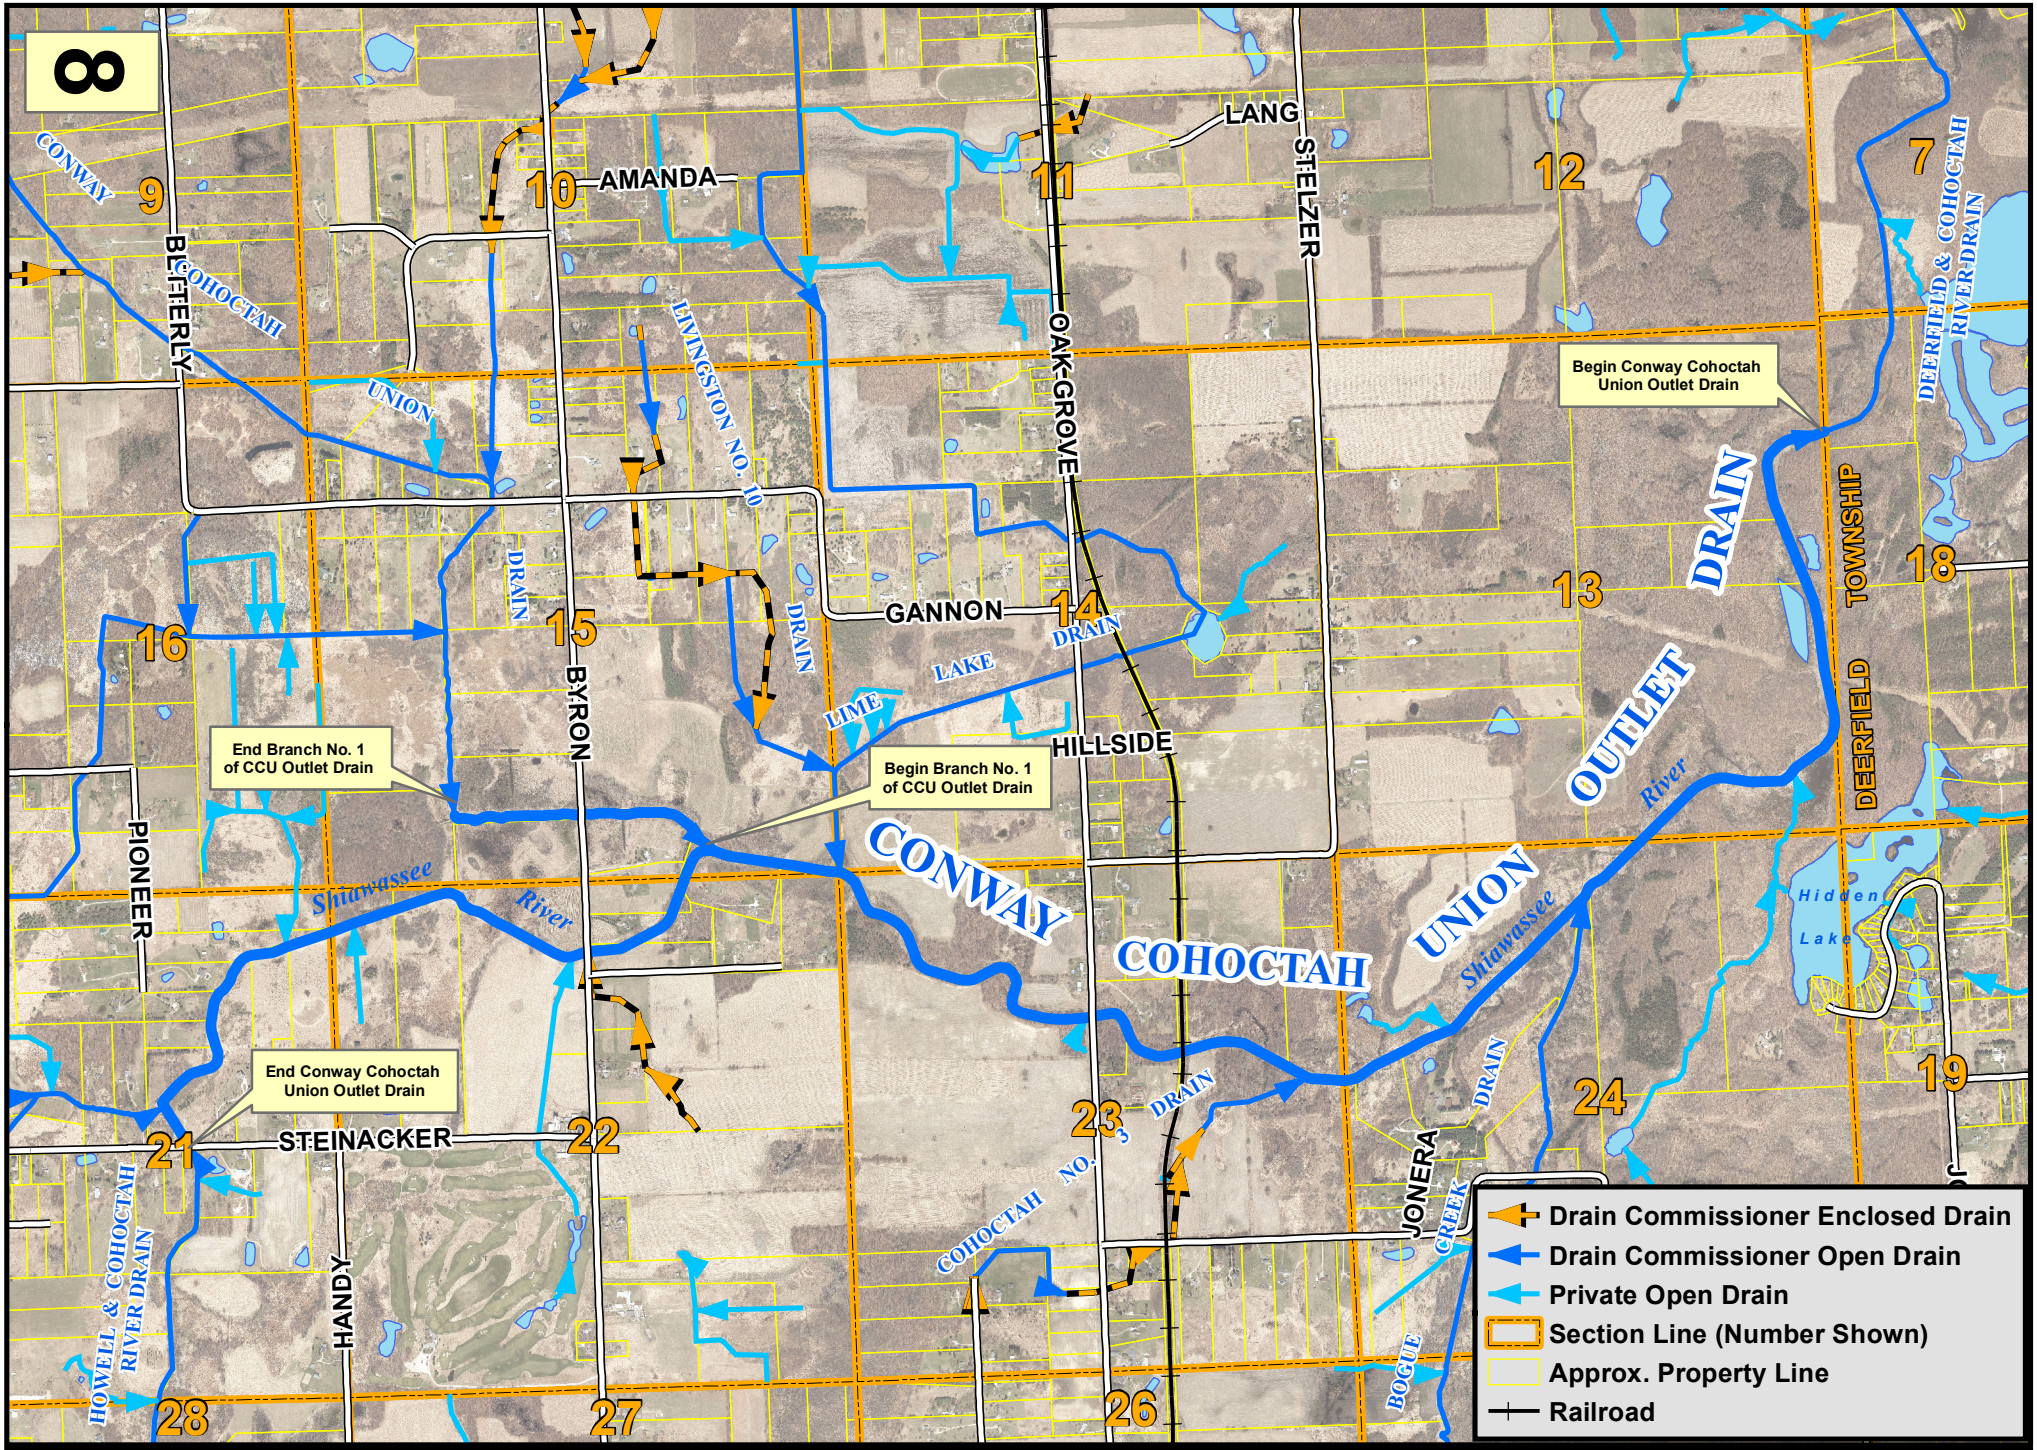

Livingston County Drain Commissioner
2300 E Grand River
Howell, Mi. 48843
Orthophoto Flown 2015
Printed November 21, 2019

CONWAY COHOCTAH UNION OUTLET DRAIN

A part of Sections 13,14,15,21,22,23 and 24 of Cohoctah Township

N

1 inch = 2,000 feet