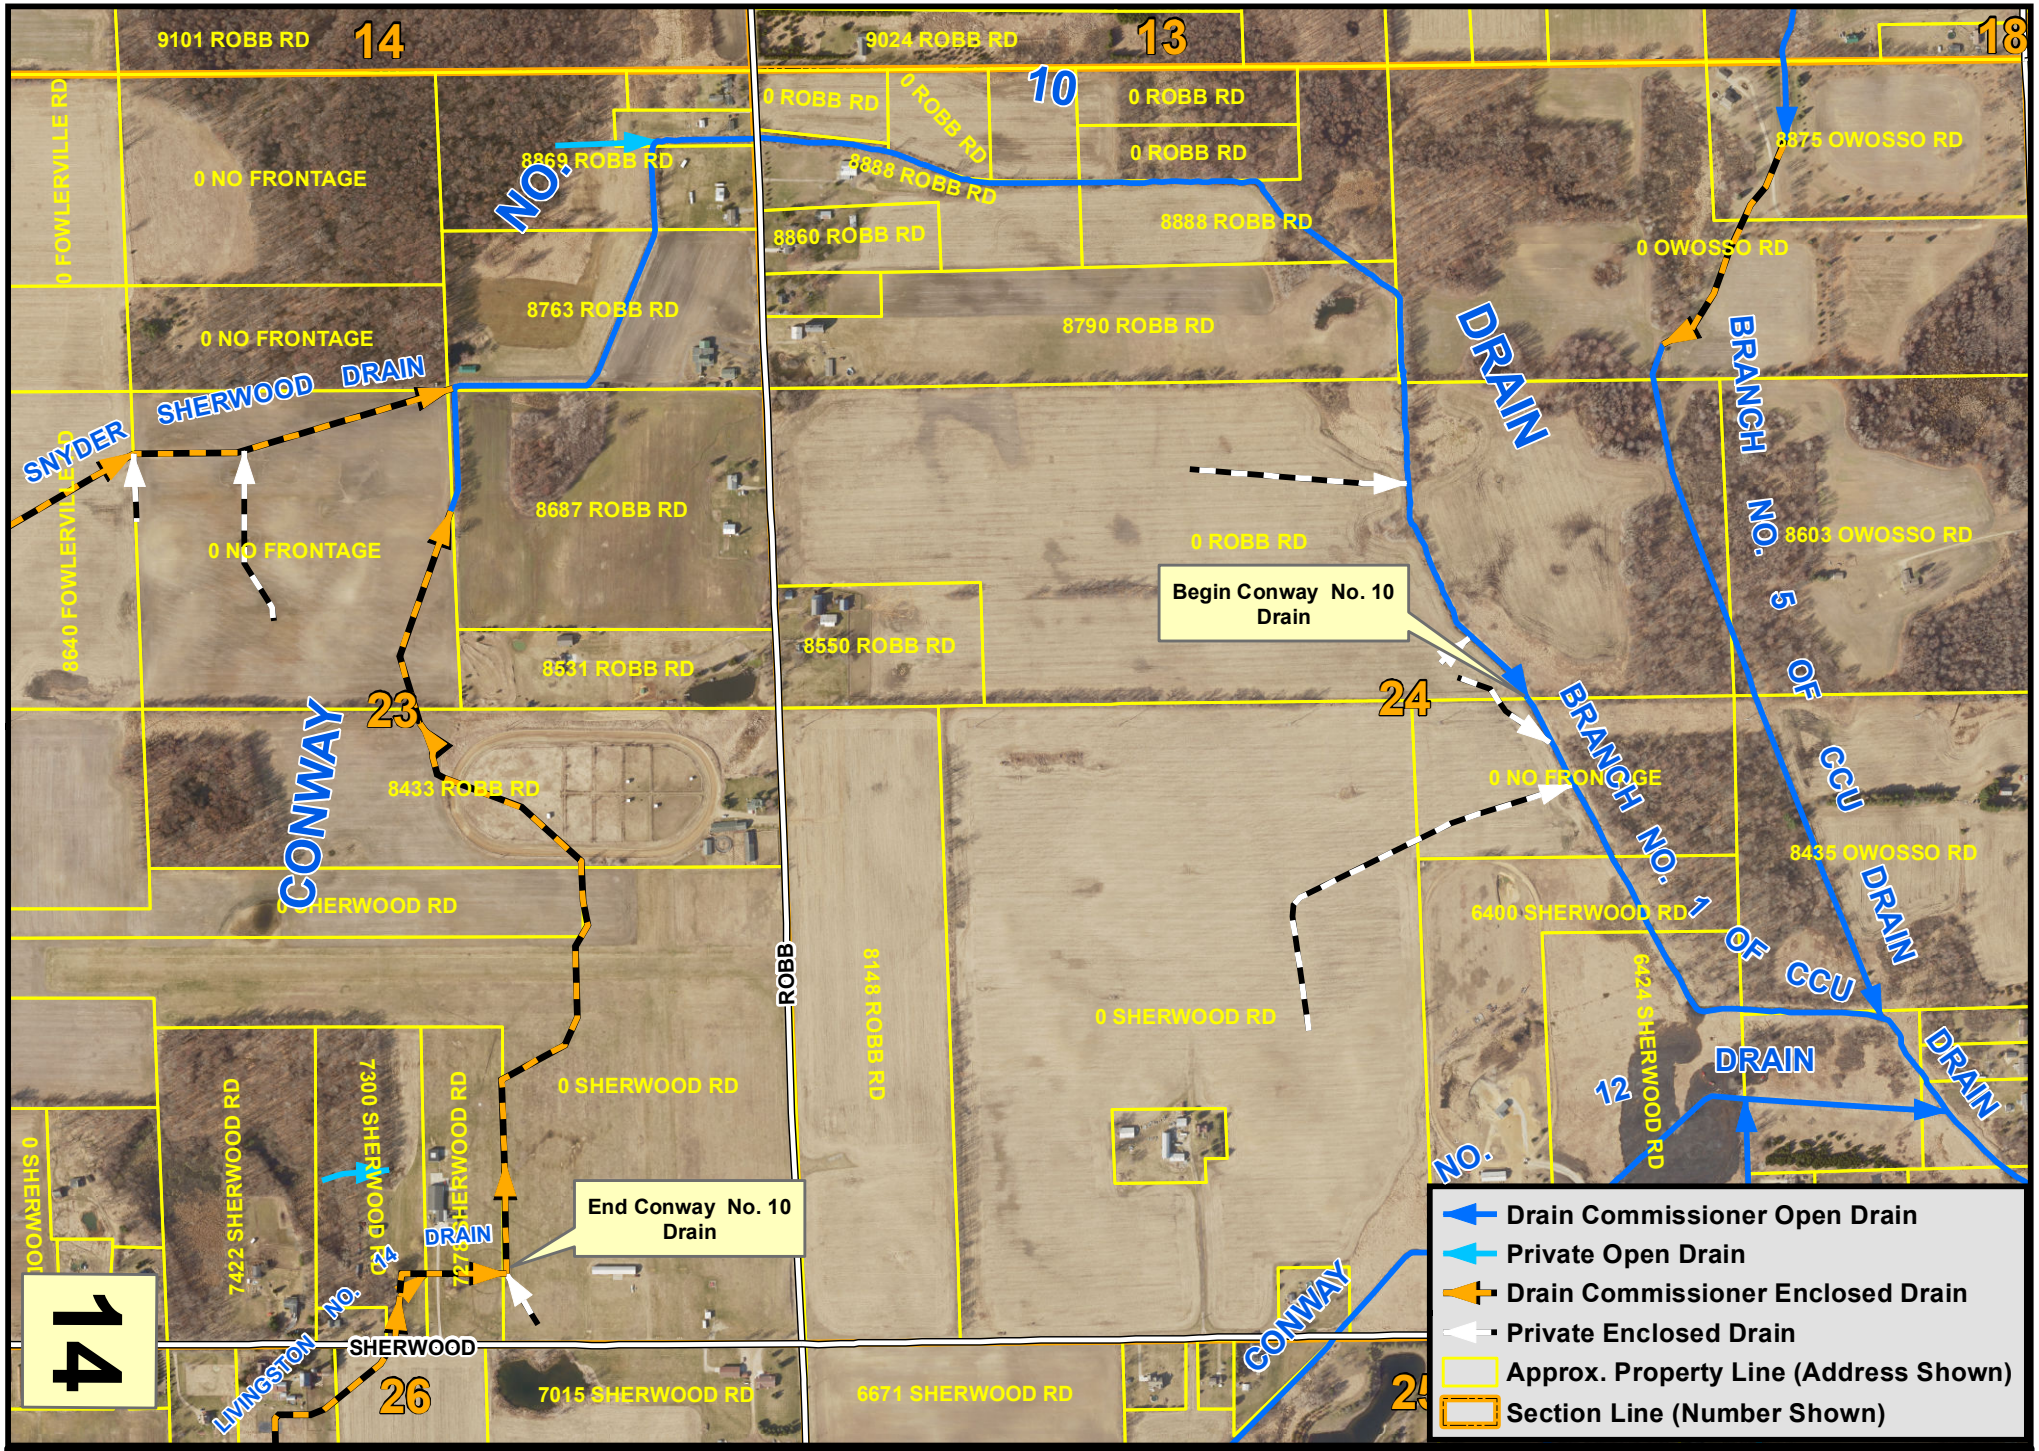

Livingston County Drain Commissioner
2300 E Grand River
Howell, Mi. 48843
Orthophoto Flown 2020
Printed October 15, 2024

Conway No. 10 Drain

A part of Sections 13, 14, 23, 24, 26, & 27 of Conway Township

N

1 inch = 800 feet