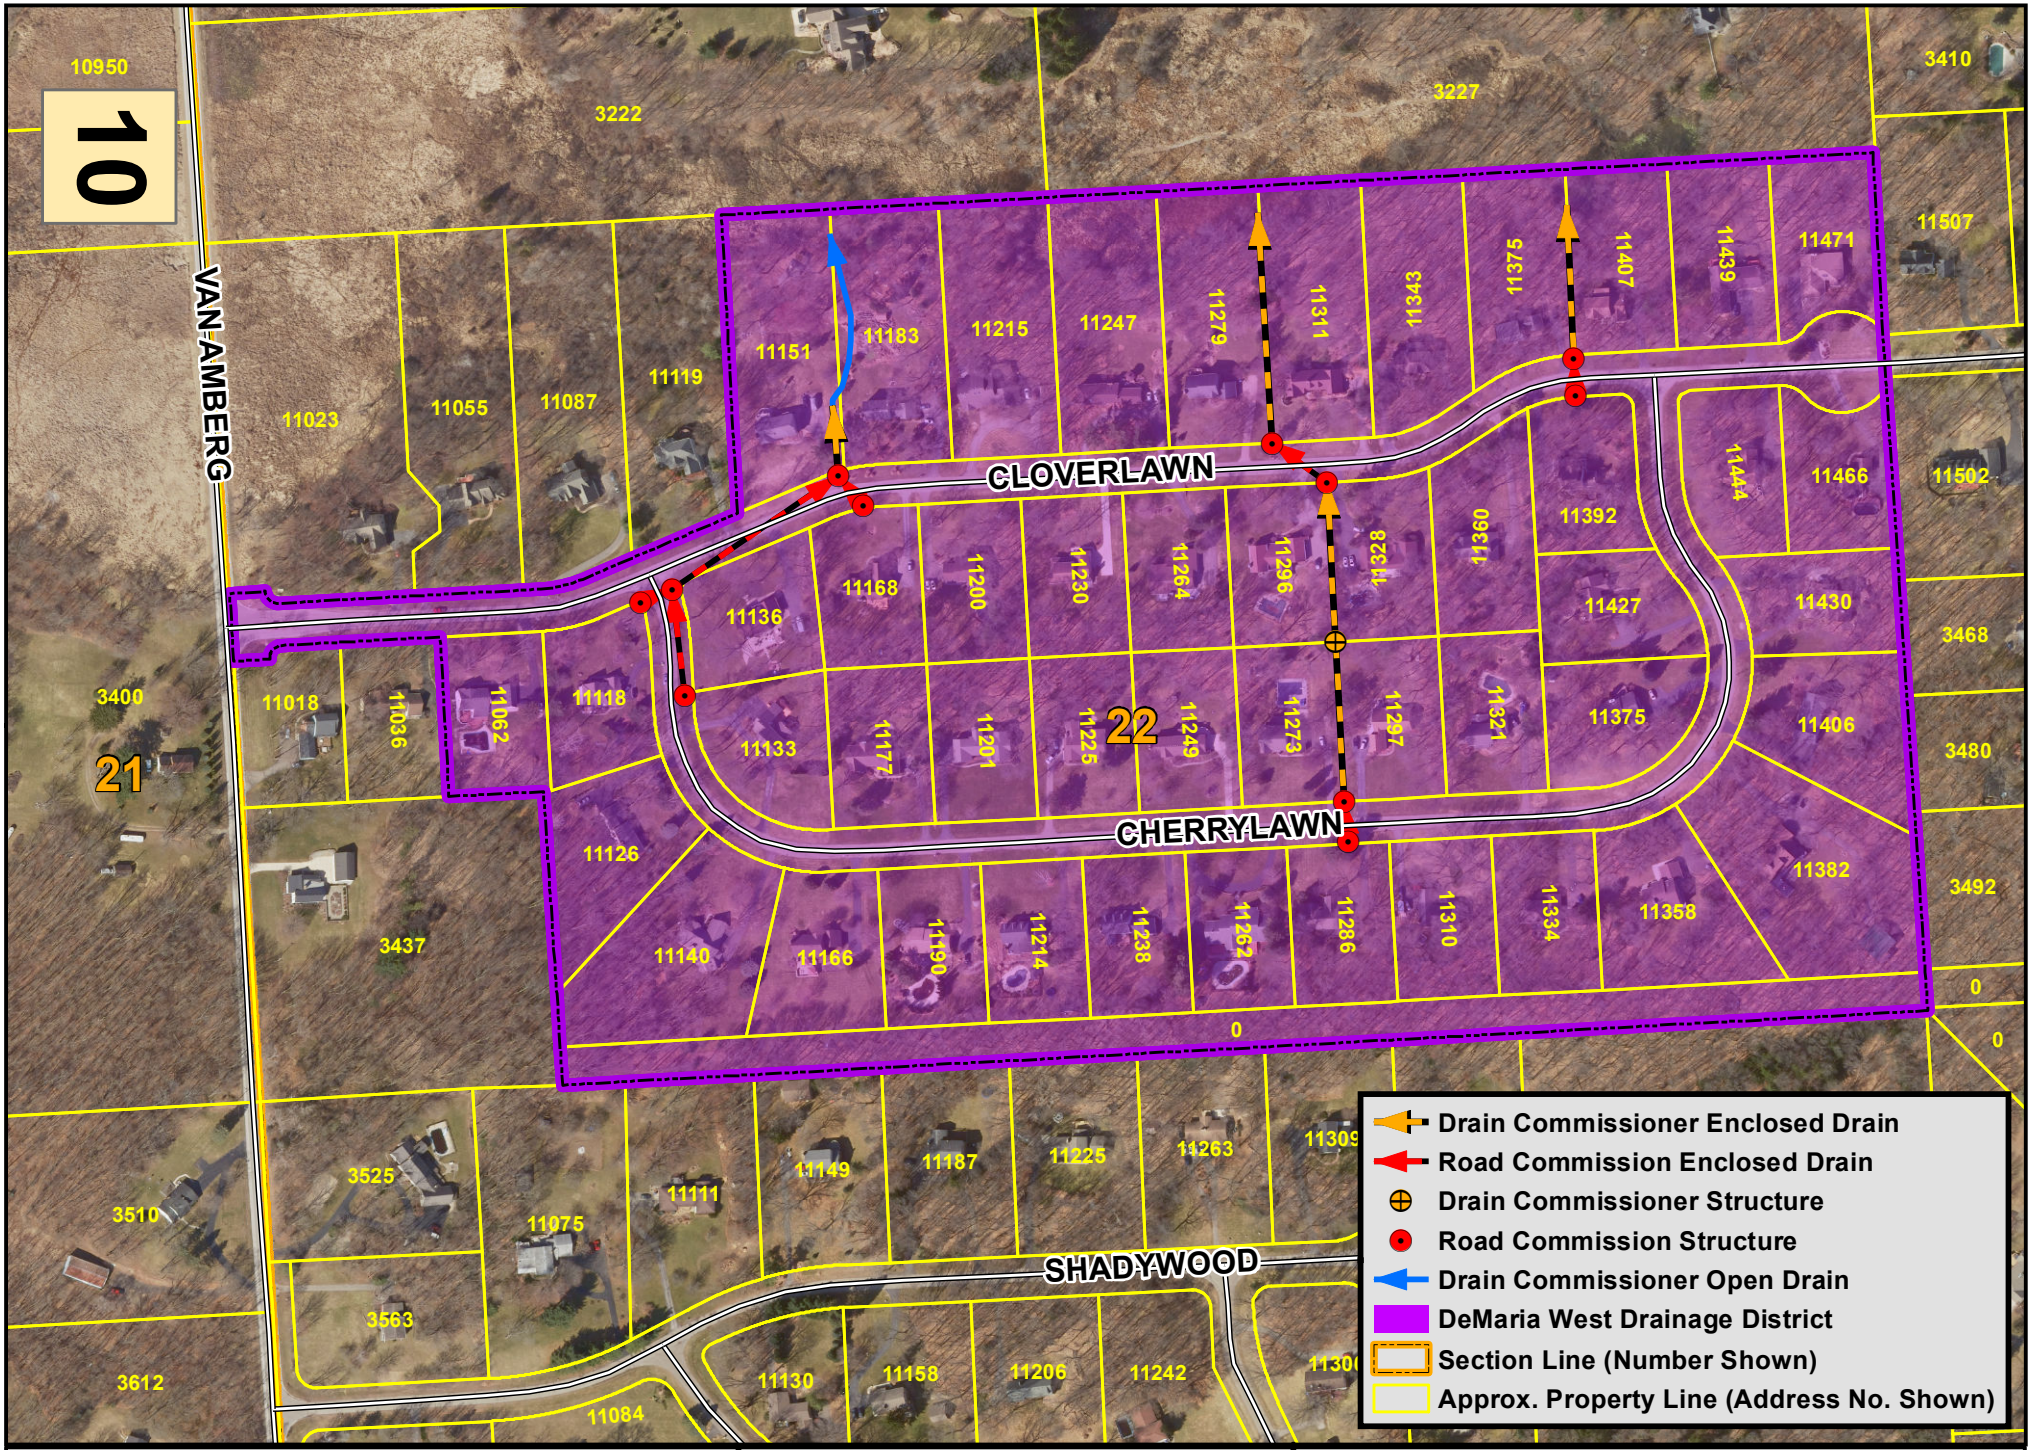

Livingston County Drain Commissioner
2300 E. Grand River
Howell, Mi. 48843
Orthophoto Flown 2020
Printed October 16, 2024

DeMaria West Drain

A part of Section 22 of Brighton Township

N

1 inch = 300 feet