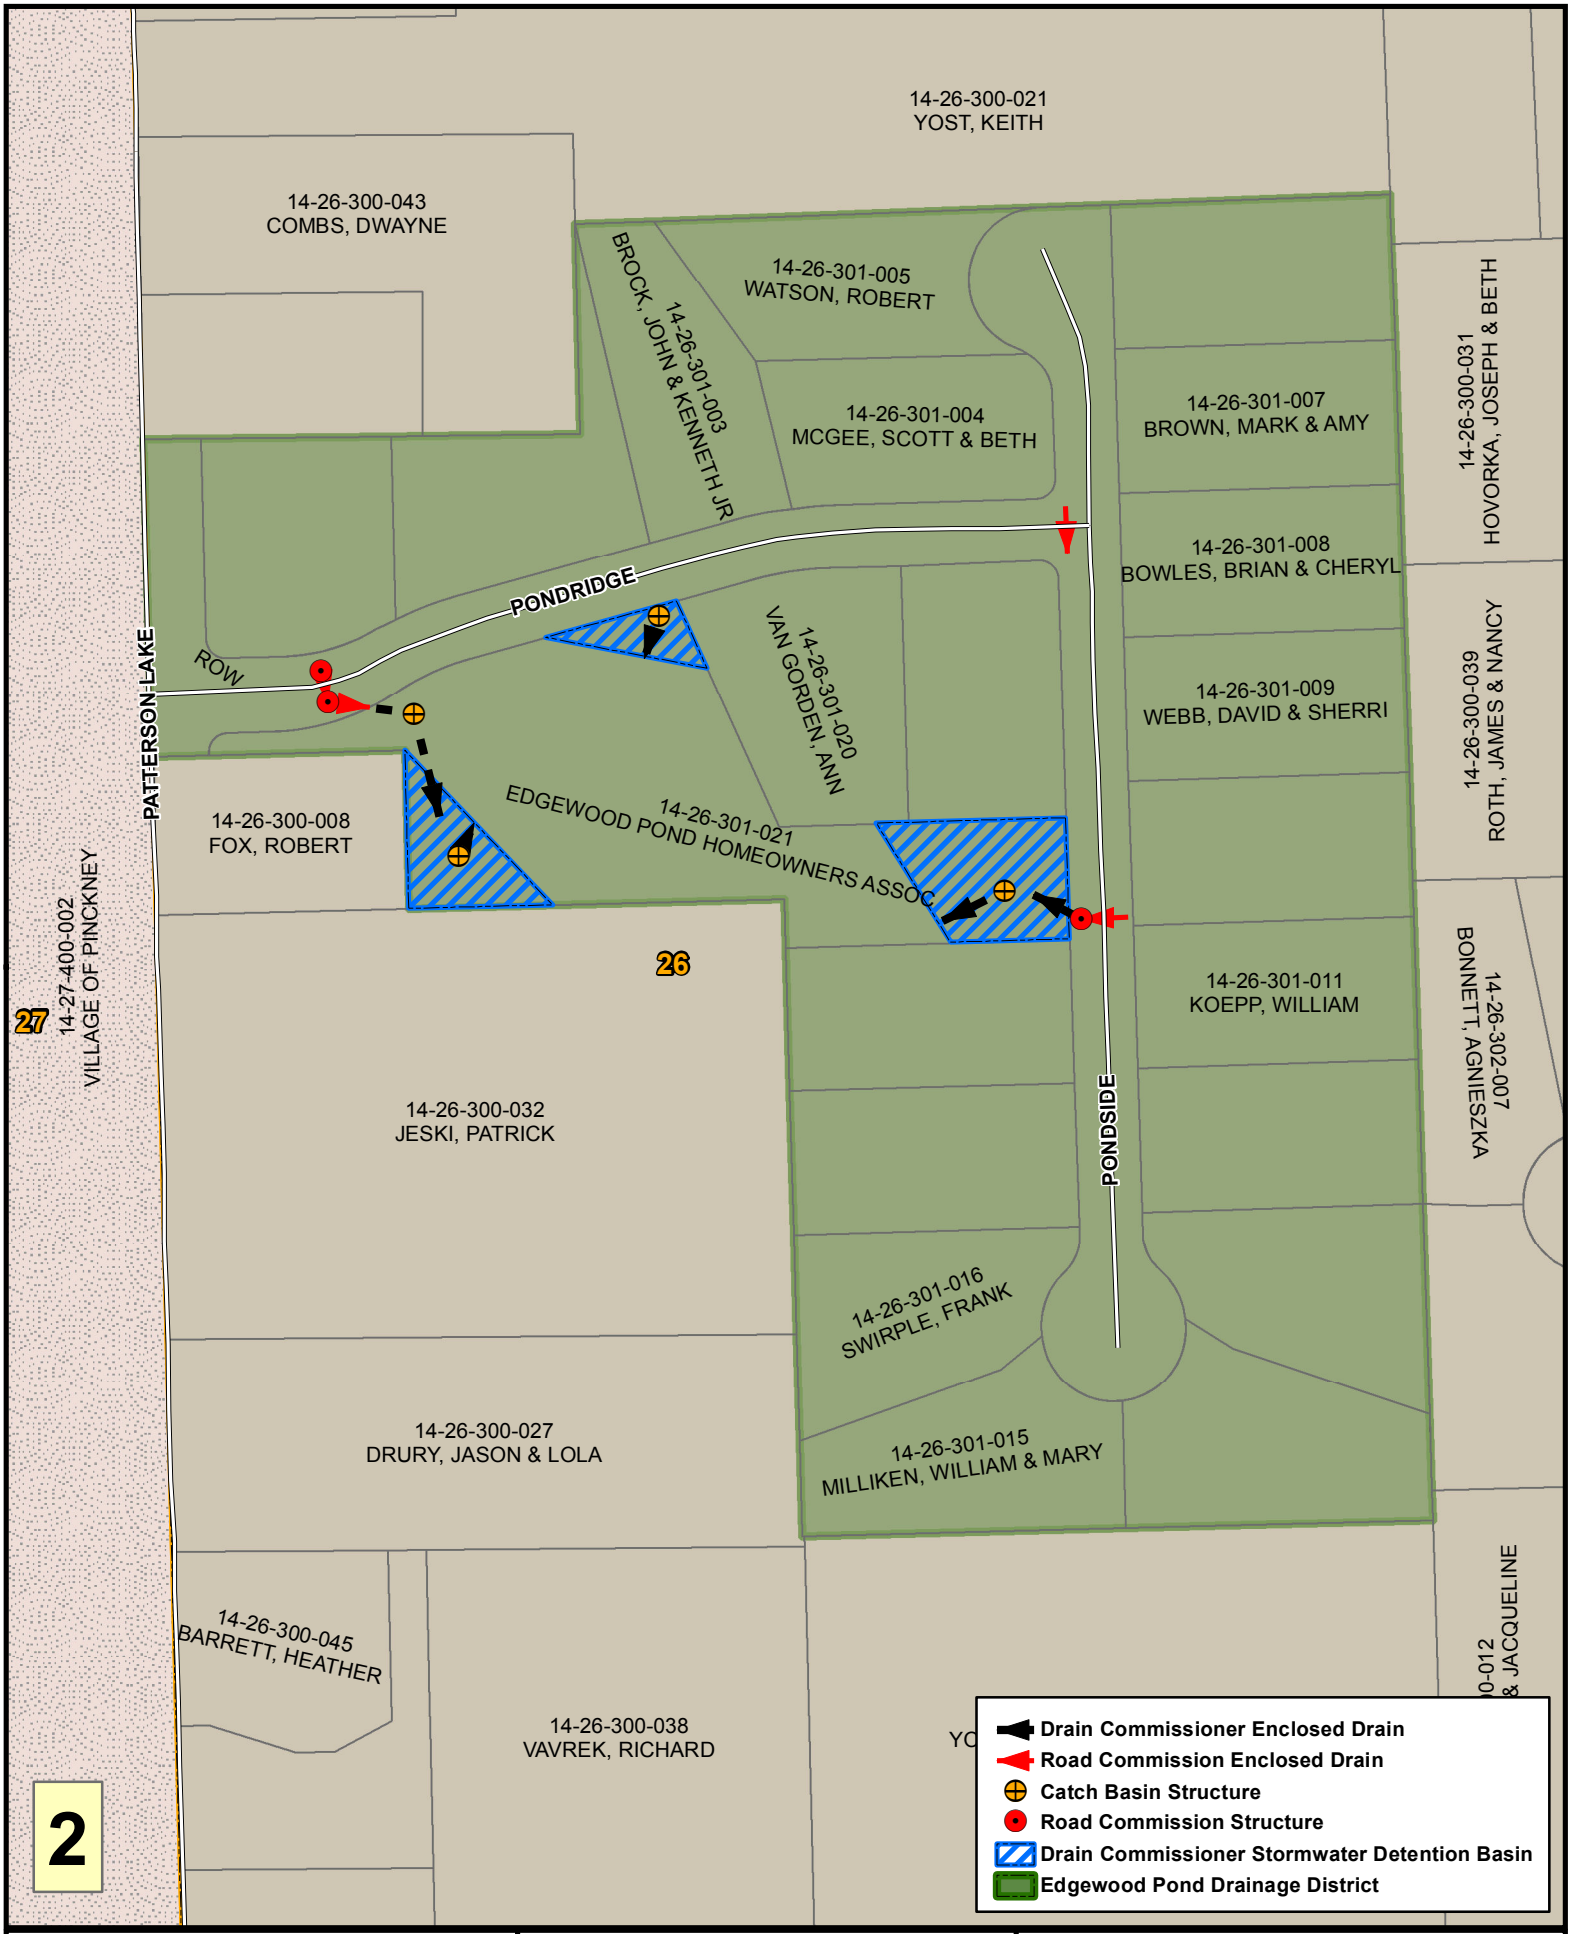
14-26-300-021
YOST, KEITH
14-26-300-043
COMBS, DWAYNE
14-26-301-005
WATSON, ROBERT
BROCK, JOHN & KENNETH JR
14-26-301-003
14-26-301-004
MCGEE, SCOTT & BETH
14-26-301-007
BROWN, MARK & AMY
14-26-300-031
HOVORKA, JOSEPH & BETH
14-26-301-008
BOWLES, BRIAN & CHERYL
PONDRIDGE
ROW
PATTERSON LAKE
VAN GORDEN, ANN
14-26-301-020
14-26-301-009
WEBB, DAVID & SHERRI
14-26-300-039
ROTH, JAMES & NANCY
14-26-300-008
FOX, ROBERT
EDGEWOOD POND HOMEOWNERS ASSOC
14-26-301-021
26
27
14-27-400-002
VILLAGE OF PINCKNEY
14-26-301-011
KOEPP, WILLIAM
BONNETT, AGNIESZKA
14-26-302-007
PONDSIDE
14-26-300-032
JESKI, PATRICK
14-26-301-016
SWIRPLE, FRANK
14-26-300-027
DRURY, JASON & LOLA
14-26-301-015
MILLIKEN, WILLIAM & MARY
14-26-300-045
BARRETT, HEATHER
14-26-300-038
VAVREK, RICHARD
& JACQUELINE
Drain Commissioner Enclosed Drain
Road Commission Enclosed Drain
Catch Basin Structure
Road Commission Structure
Drain Commissioner Stormwater Detention Basin
Edgewood Pond Drainage District
2
Livingston County Drain Commissioner
2300 E Grand River
Howell, Mi. 48843
Printed January 28, 2014
Edgewood Drain
A part of Section 26 of Putnam Township
N
1 inch = 200 feet