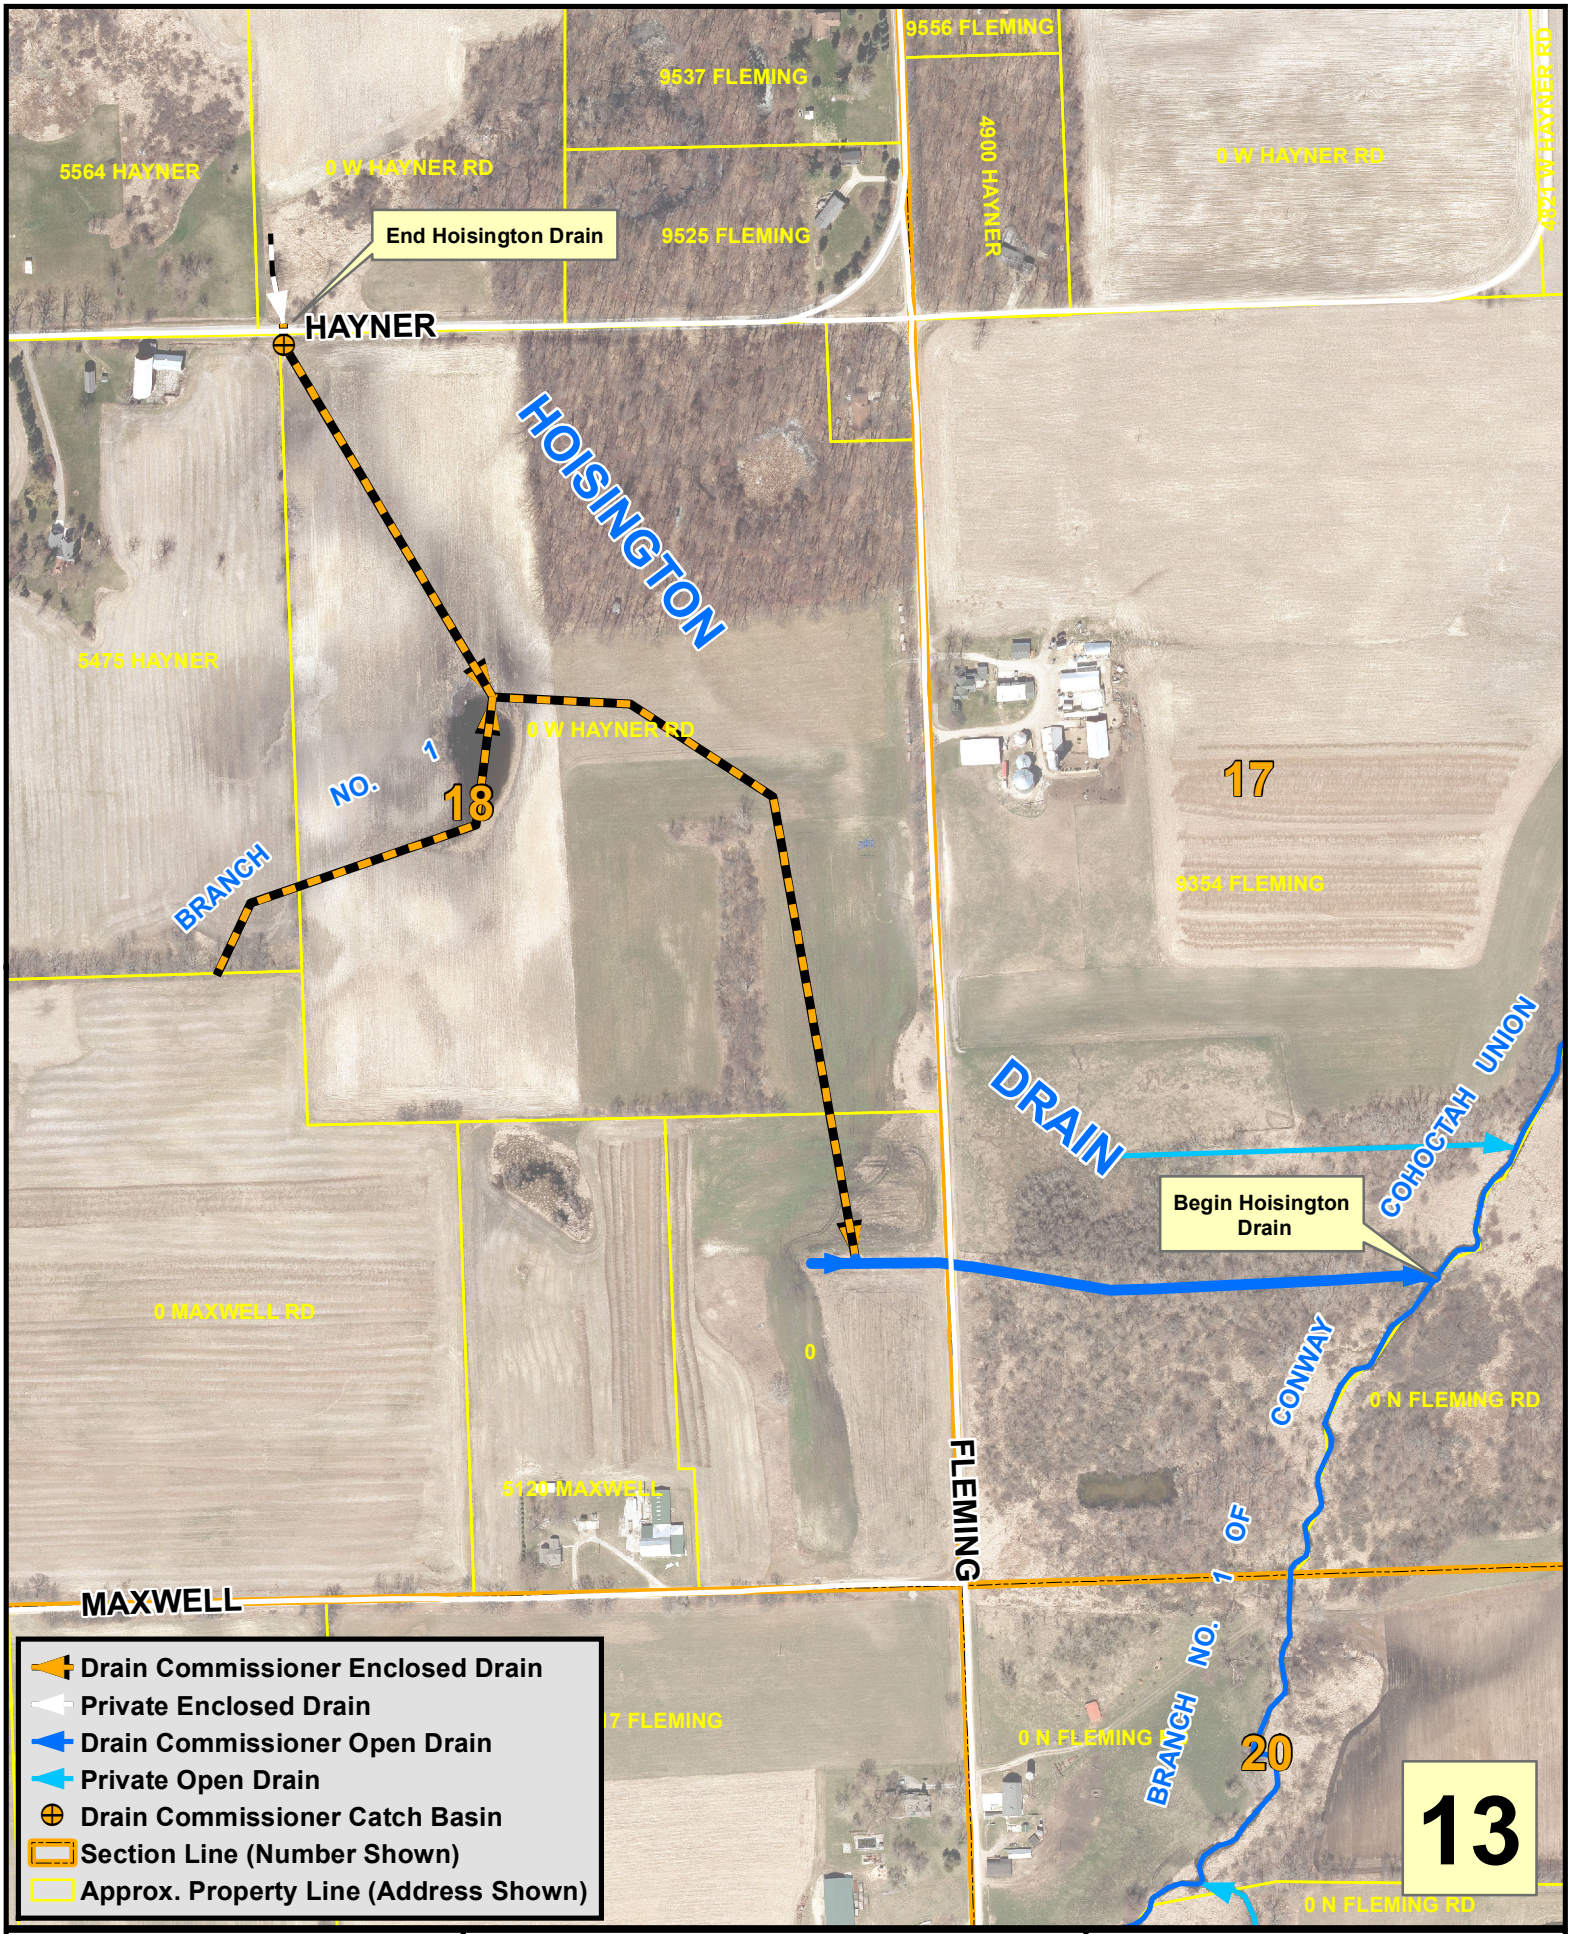

Livingston County Drain Commissioner
2300 E Grand River
Howell, Mi. 48843
Orthophoto Flown 2015
Printed November 21, 2019

HOISINGTON DRAIN

A part of Sections 17 and 18 of Cohoctah Township

N

1 inch = 400 feet