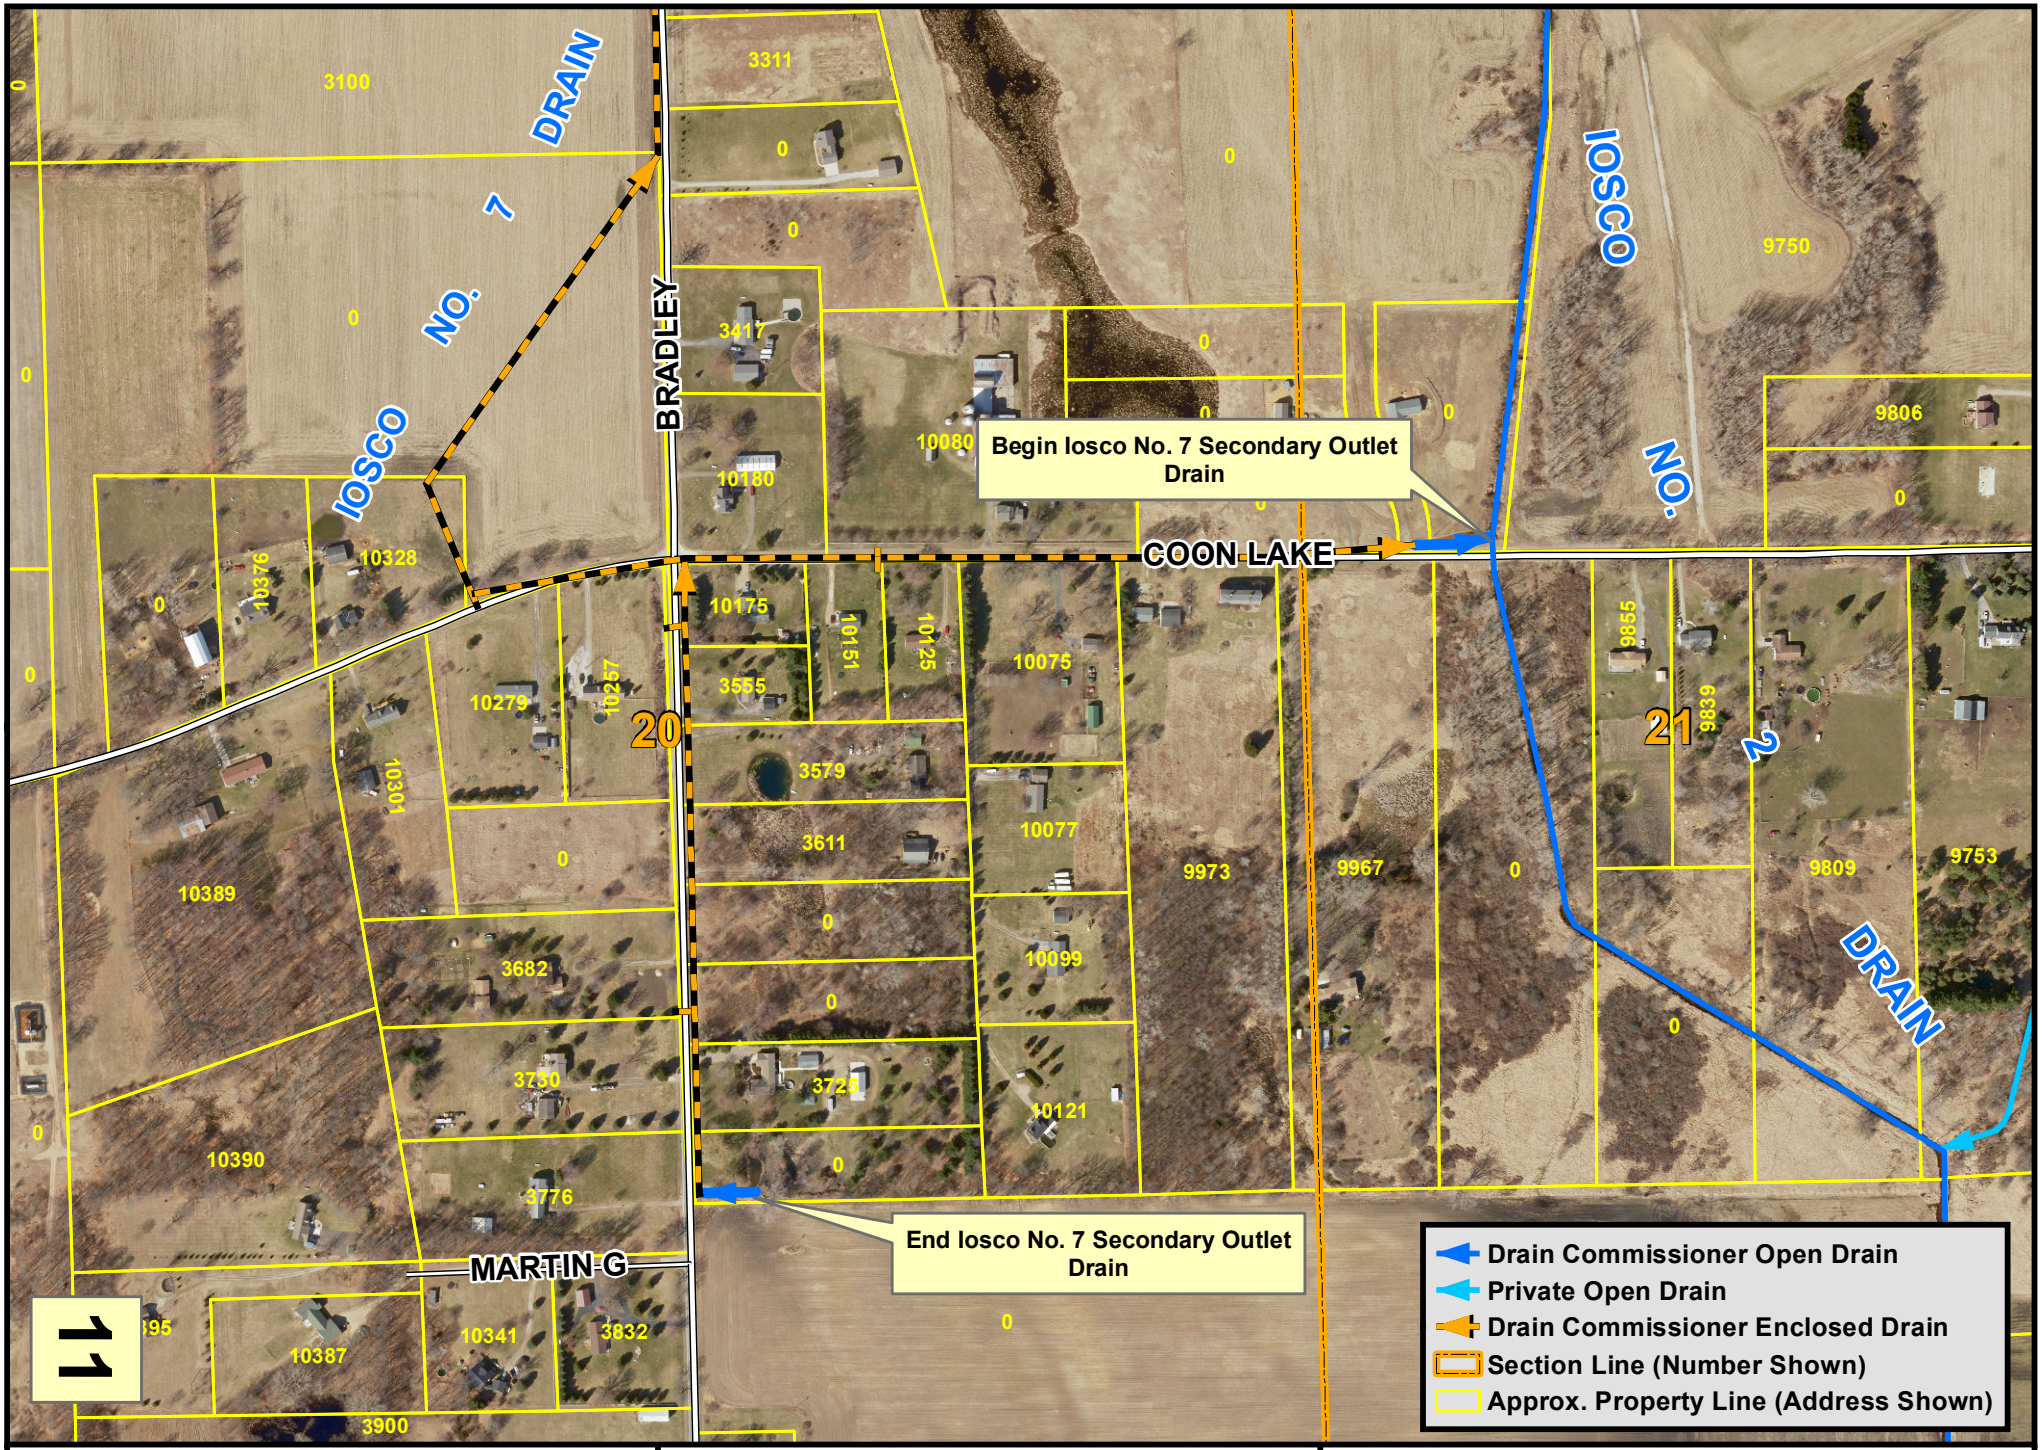

Livingston County Drain Commissioner
2300 E Grand River
Howell, Mi. 48843
Orthophoto Flown 2020
Printed October 10, 2024

Iosco No. 7 Secondary Outlet Drain

A part of Sections 20 and 21
of Iosco Township

N

1 inch = 400 feet