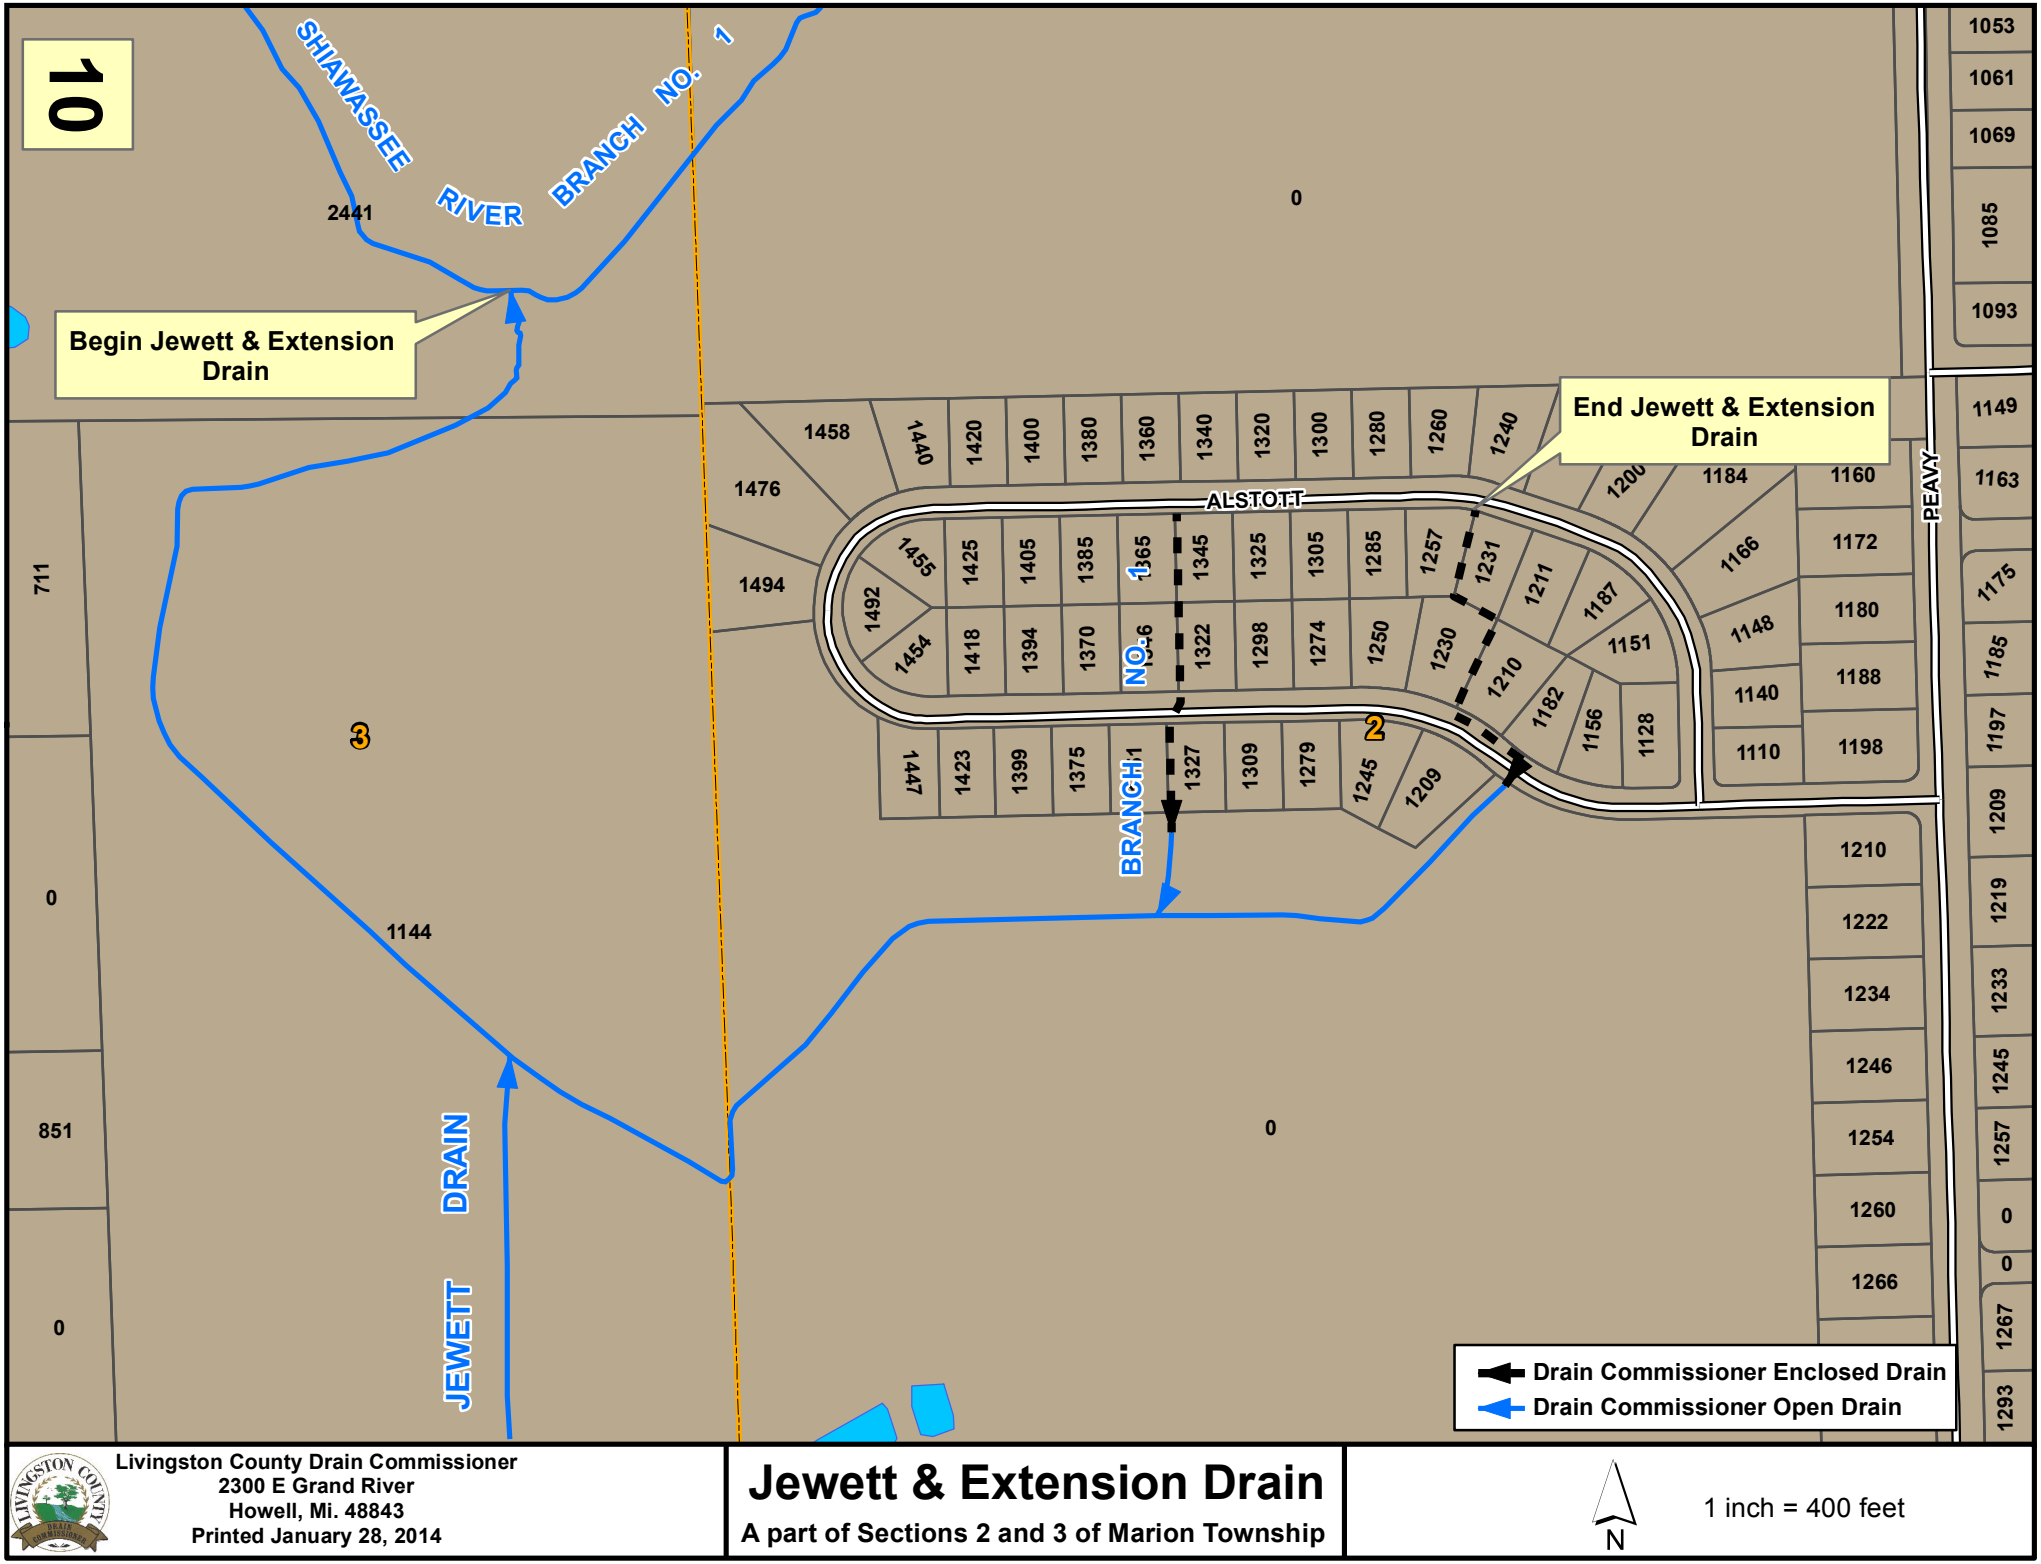

Livingston County Drain Commissioner
2300 E Grand River
Howell, Mi. 48843
Printed January 28, 2014

Jewett & Extension Drain

A part of Sections 2 and 3 of Marion Township

N

1 inch = 400 feet