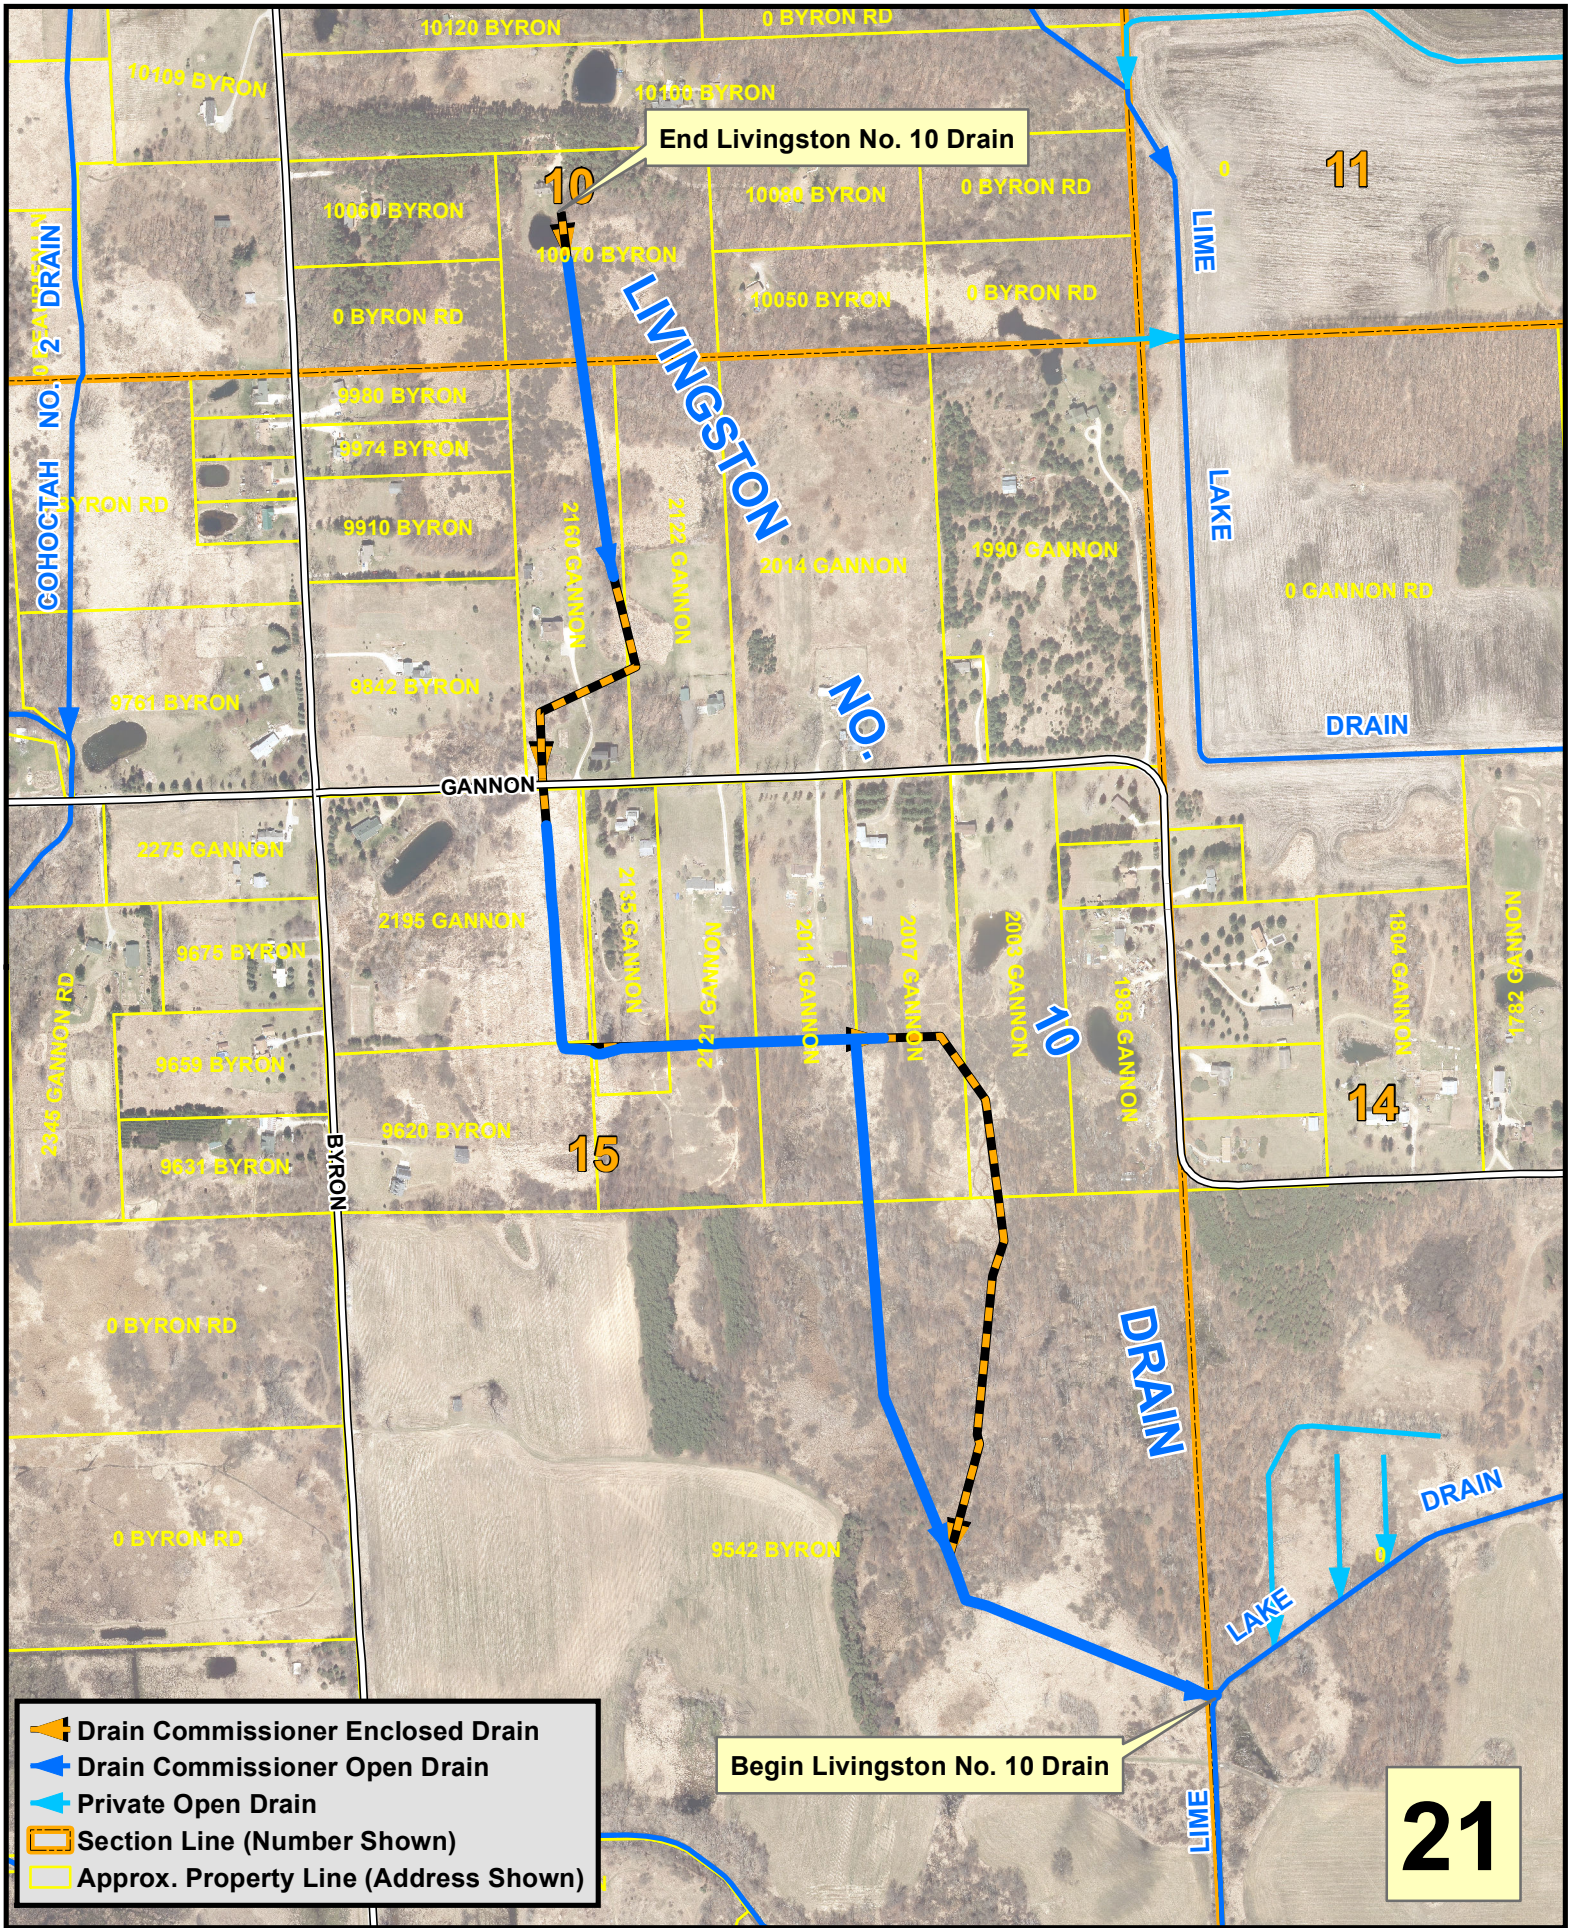

Livingston County Drain Commissioner
2300 E Grand River
Howell, Mi. 48843
Orthophoto Flown 2015
Printed November 21, 2019

LIVINGSTON NO. 10 DRAIN

A part of Sections 10, 14 and 15 of Cohoctah Township

N

1 inch = 600 feet