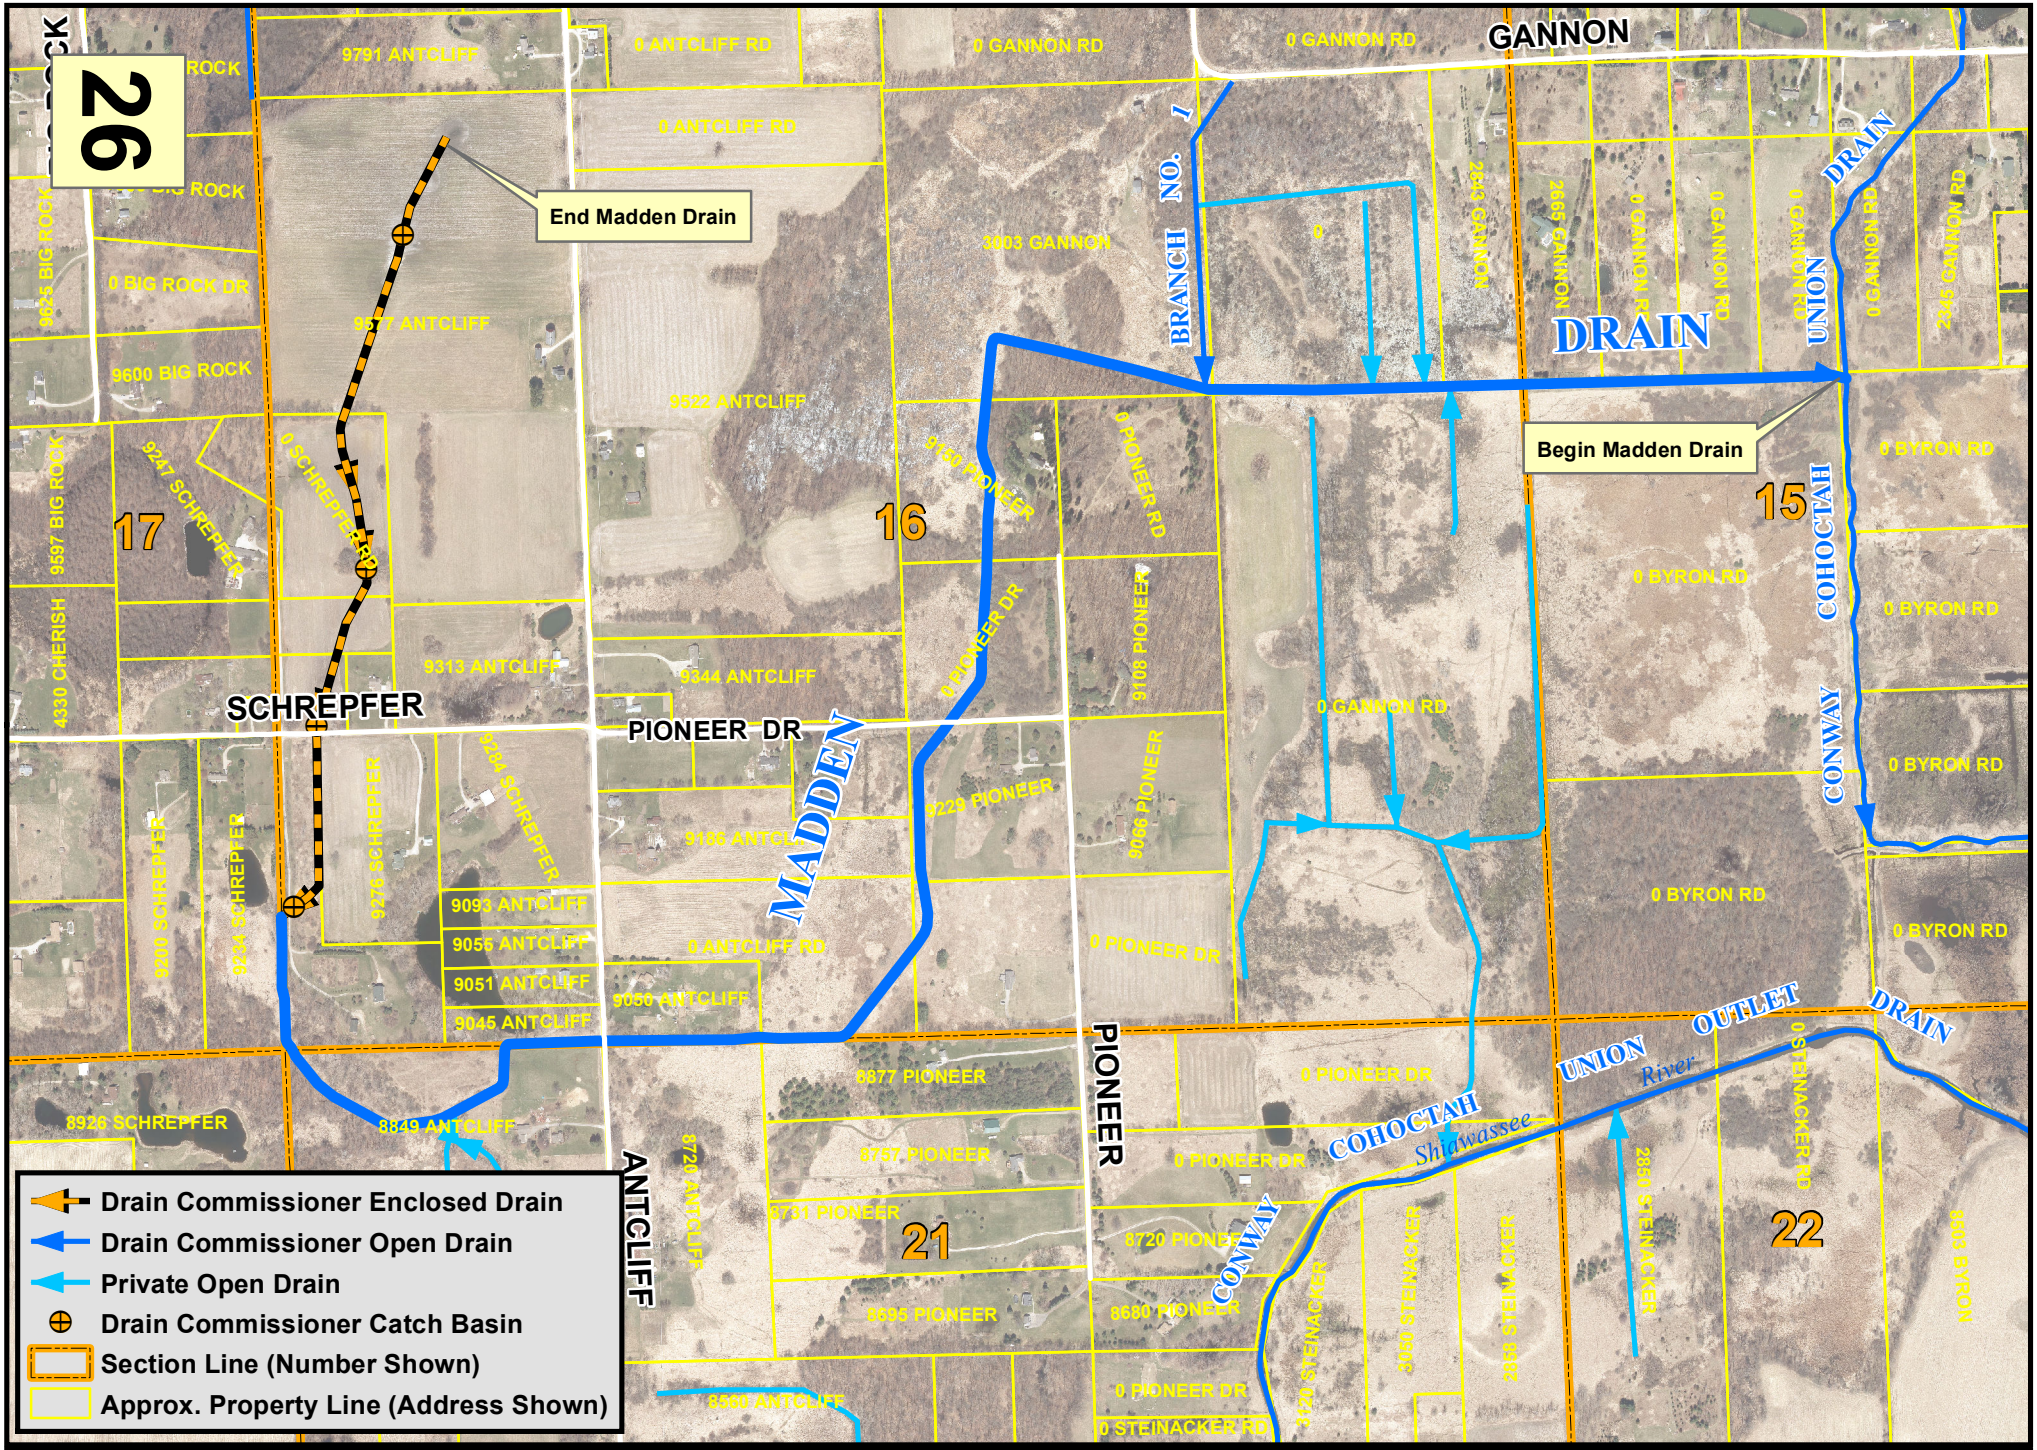

Livingston County Drain Commissioner
2300 E Grand River
Howell, Mi. 48843
Orthophoto Flown 2015
Printed November 21, 2019

MADDEN DRAIN

A part of Sections 15,16,17,20 and 21 of Cohoctah Township

N

1 inch = 800 feet