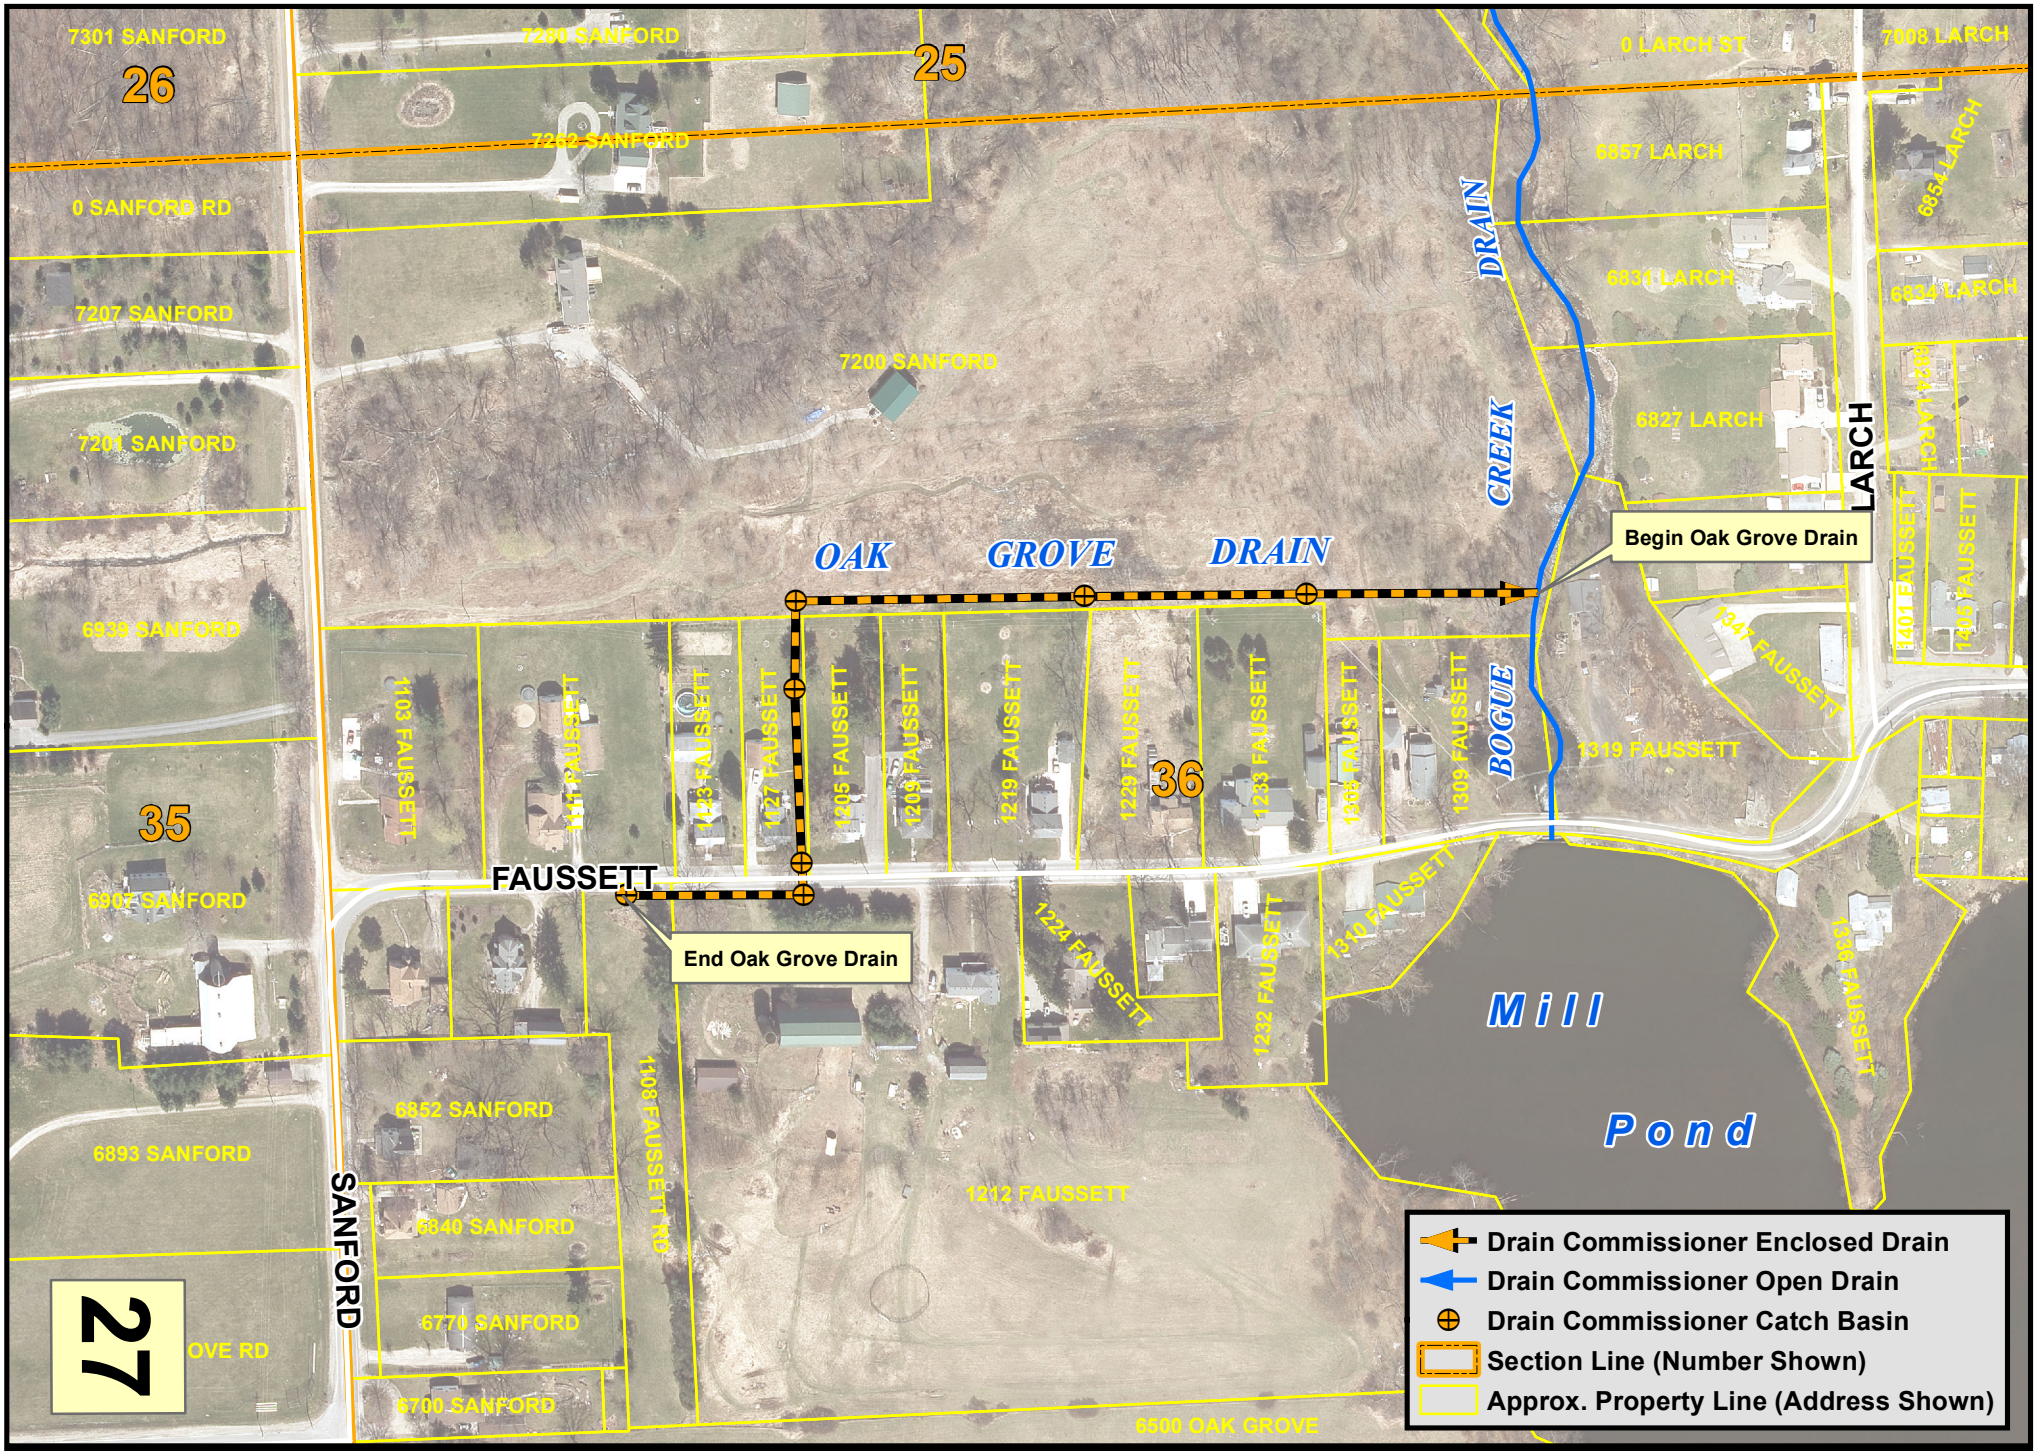

Livingston County Drain Commissioner
2300 E Grand River
Howell, Mi. 48843
Orthophoto Flown 2015
Printed November 21, 2019

Oak Grove Drain

A part of Section 36, Cohoctah Township

N

1 inch = 200 feet