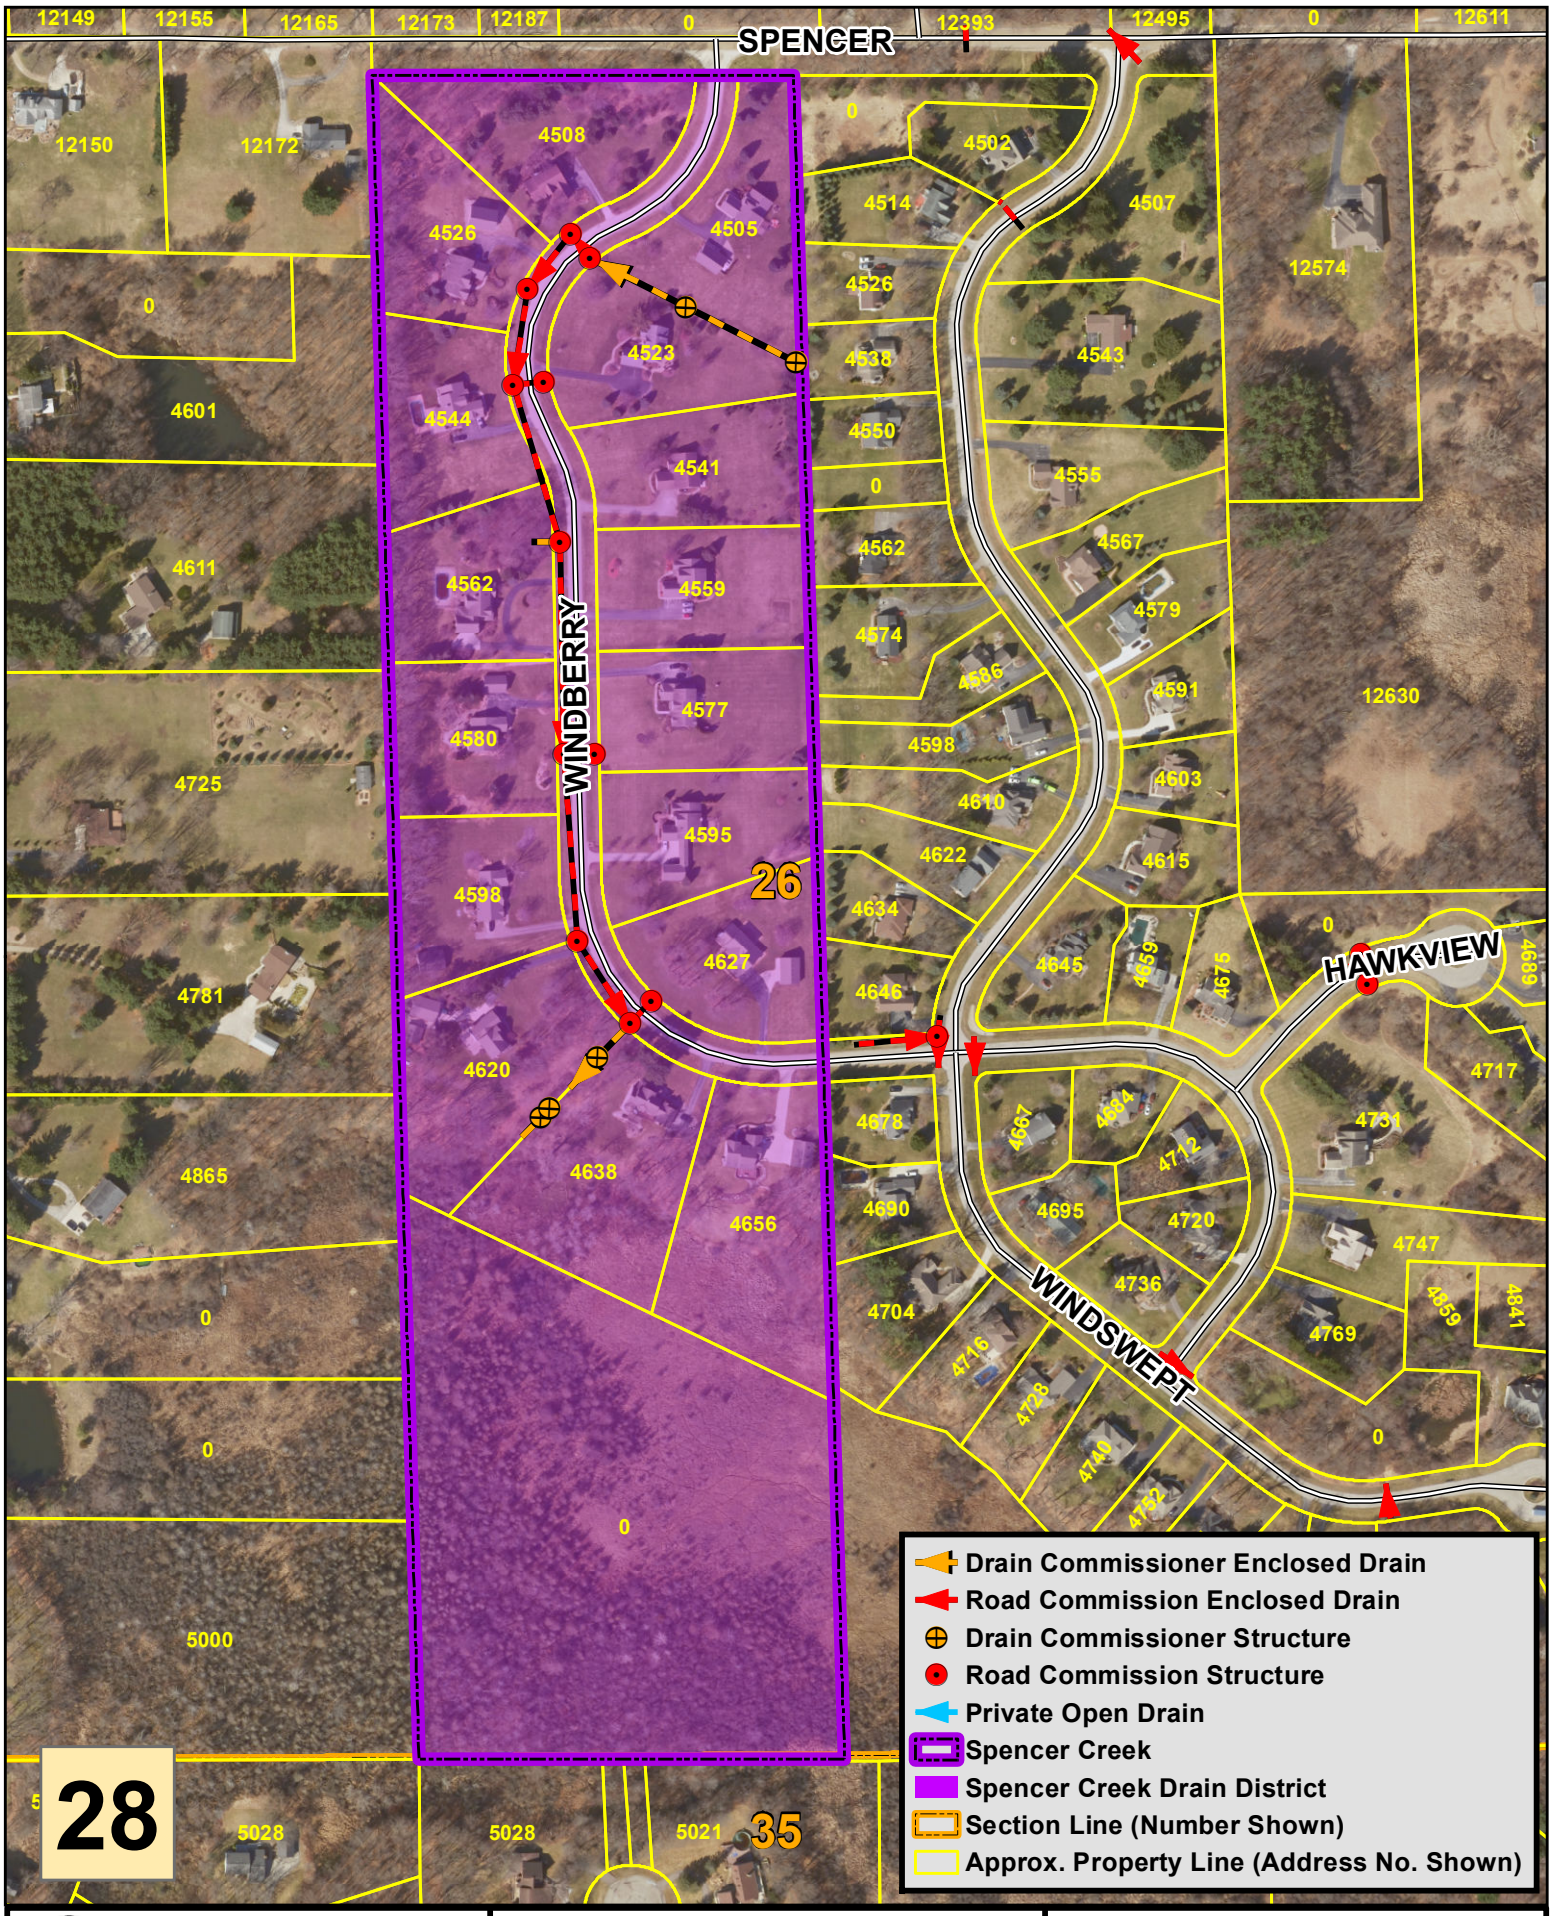

Drain Commissioner Enclosed Drain
Road Commission Enclosed Drain
Drain Commissioner Structure
Road Commission Structure
Private Open Drain
Spencer Creek
Spencer Creek Drain District
Section Line (Number Shown)
Approx. Property Line (Address No. Shown)

Livingston County Drain Commissioner
2300 E. Grand River
Howell, Mi. 48843
Orthophoto Flown 2020
Printed October 16, 2024

Spencer Creek Drain

A part of Section 26 of Brighton Township

N

1 inch = 300 feet