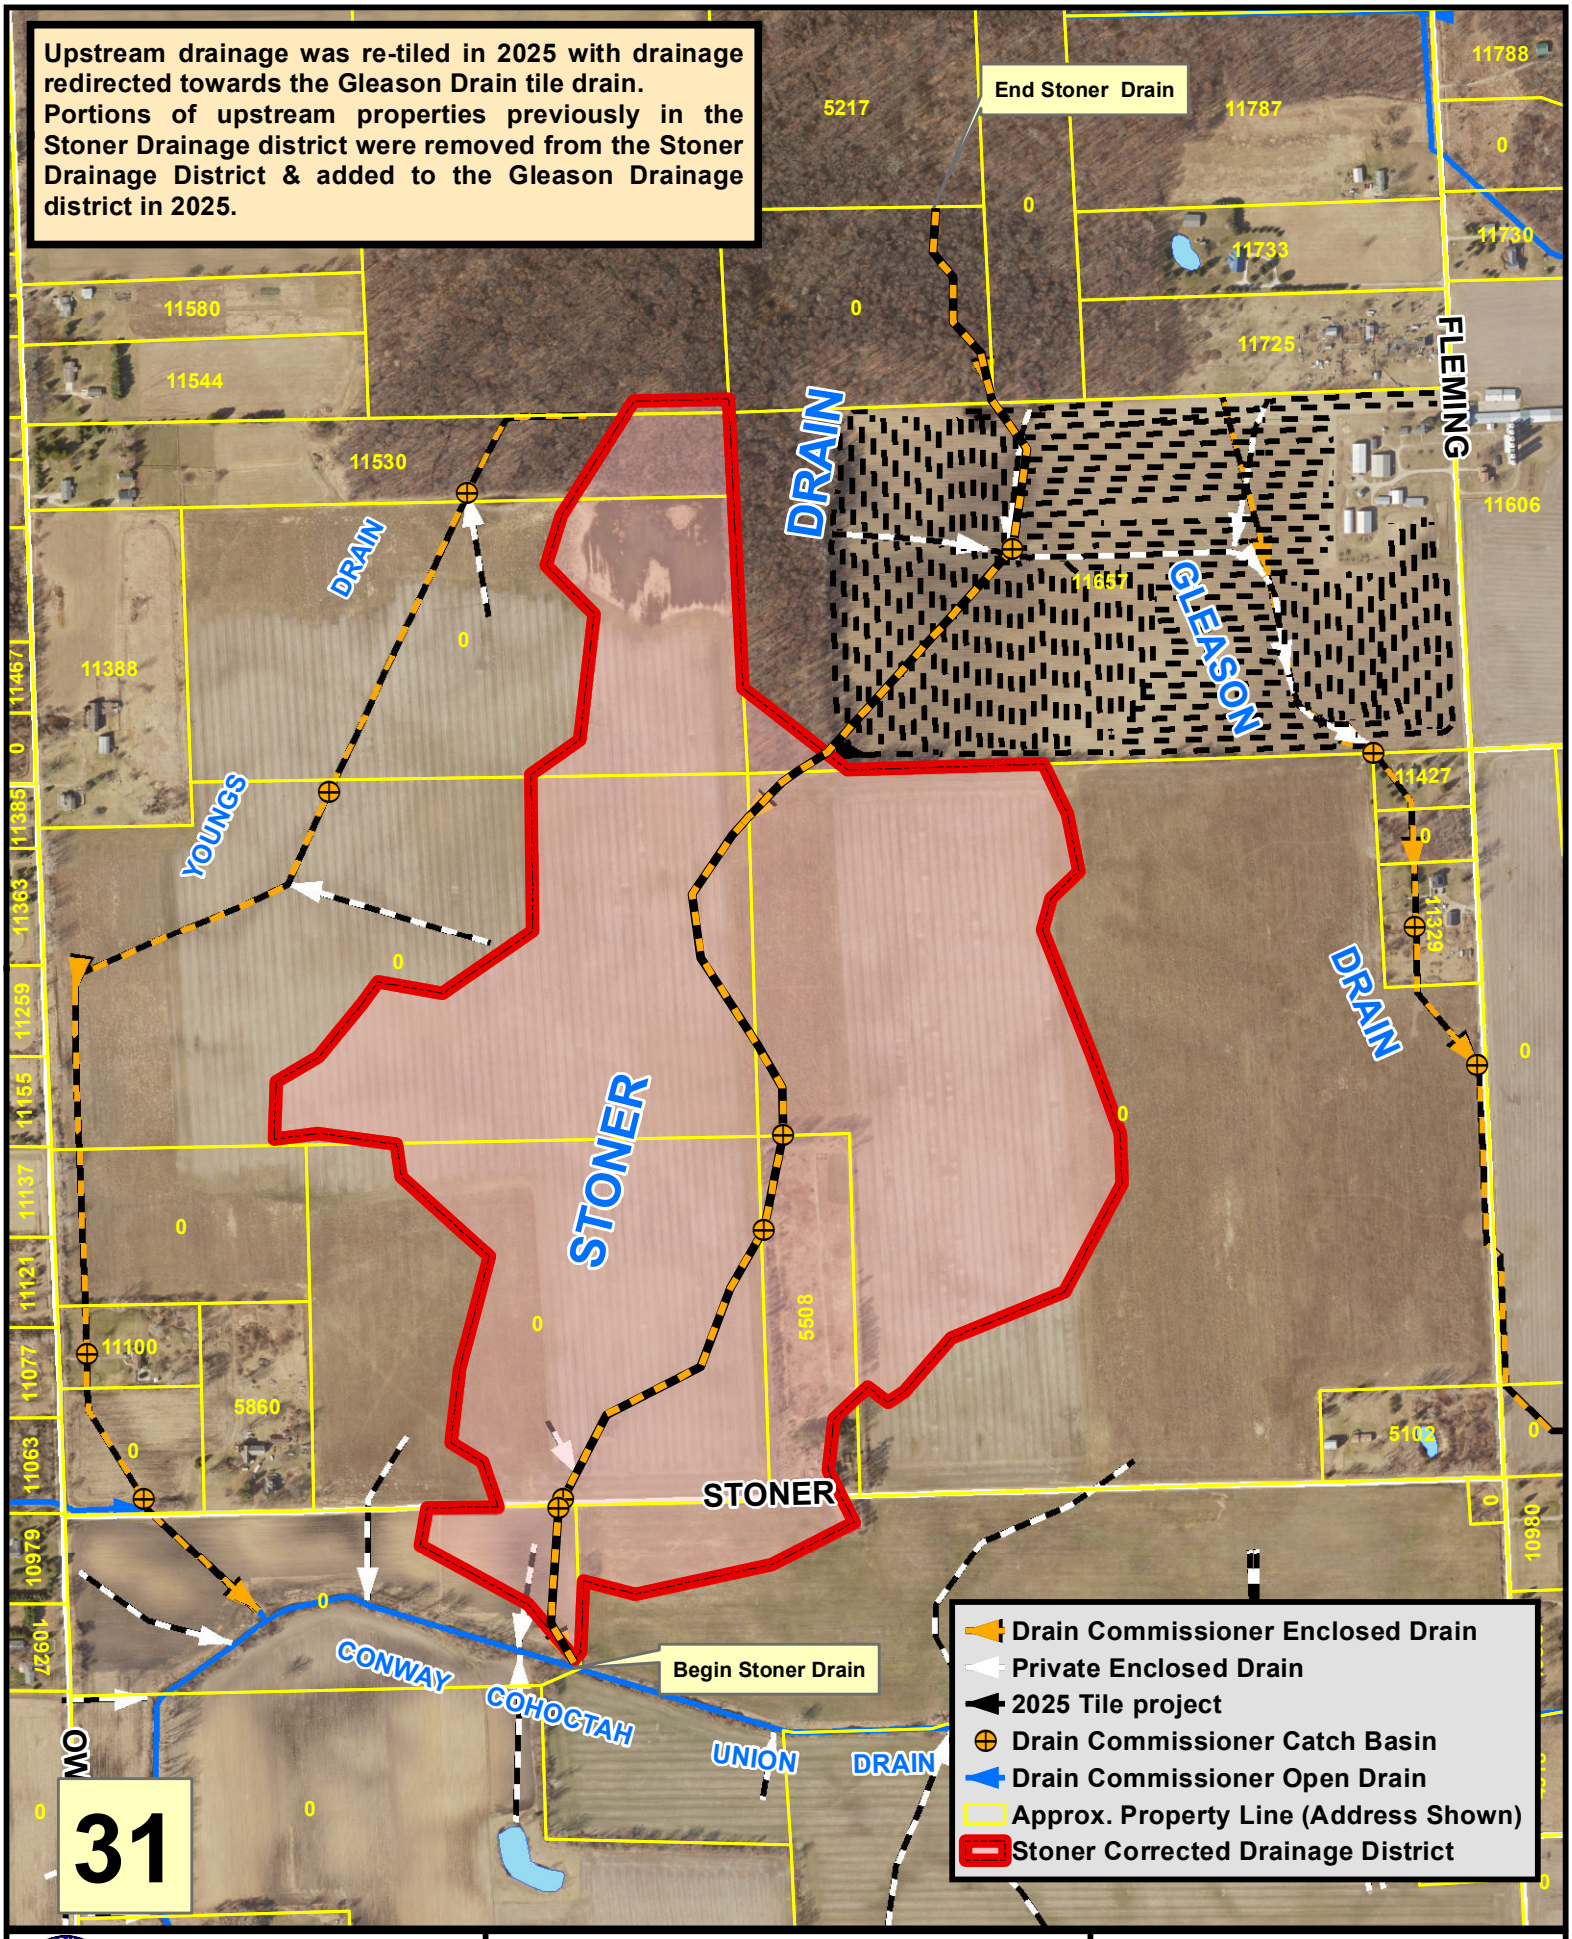

Livingston County Drain Commissioner
2300 E Grand River
Howell, Mi. 48843
Orthophoto Flown 2020
Printed August 4, 2025

STONER DRAIN

A part of Sections 6 and 7 of Cohoctah Township

N

1 inch = 700 feet