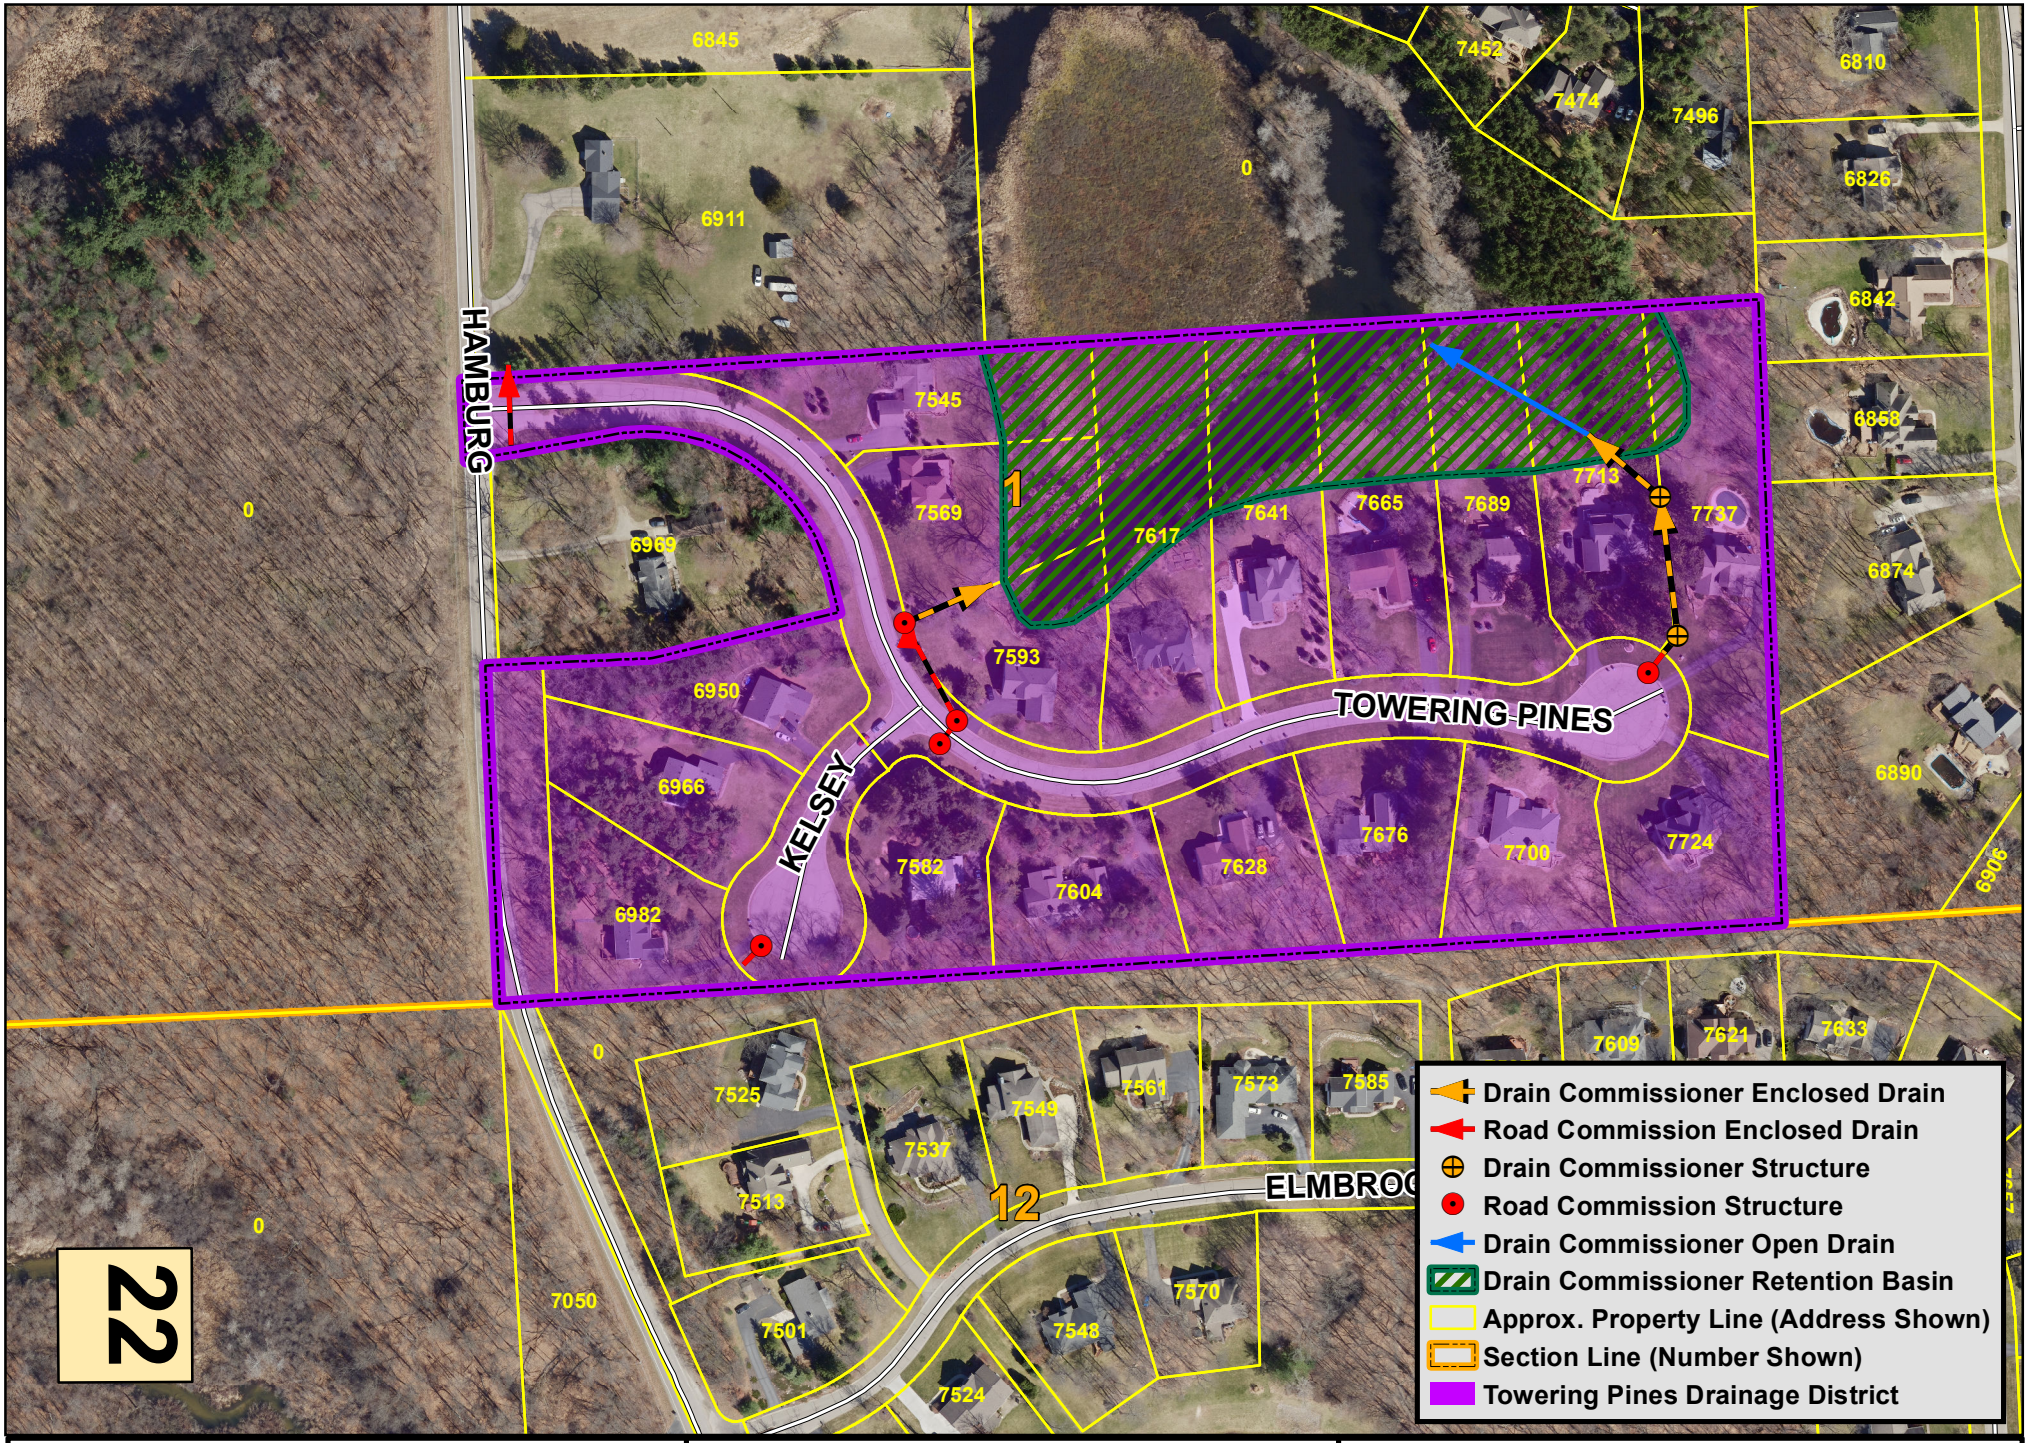

Drain Commissioner Enclosed Drain
Road Commission Enclosed Drain
Drain Commissioner Structure
Road Commission Structure
Drain Commissioner Open Drain
Drain Commissioner Retention Basin
Approx. Property Line (Address Shown)
Section Line (Number Shown)
Towering Pines Drainage District

Livingston County Drain Commissioner
2300 E Grand River
Howell, Mi. 48843
Orthophoto Flown 2020
Printed August 29, 2022

Towering Pines Drain

A part of Section 1 of Hamburg Township

N

1 inch = 200 feet