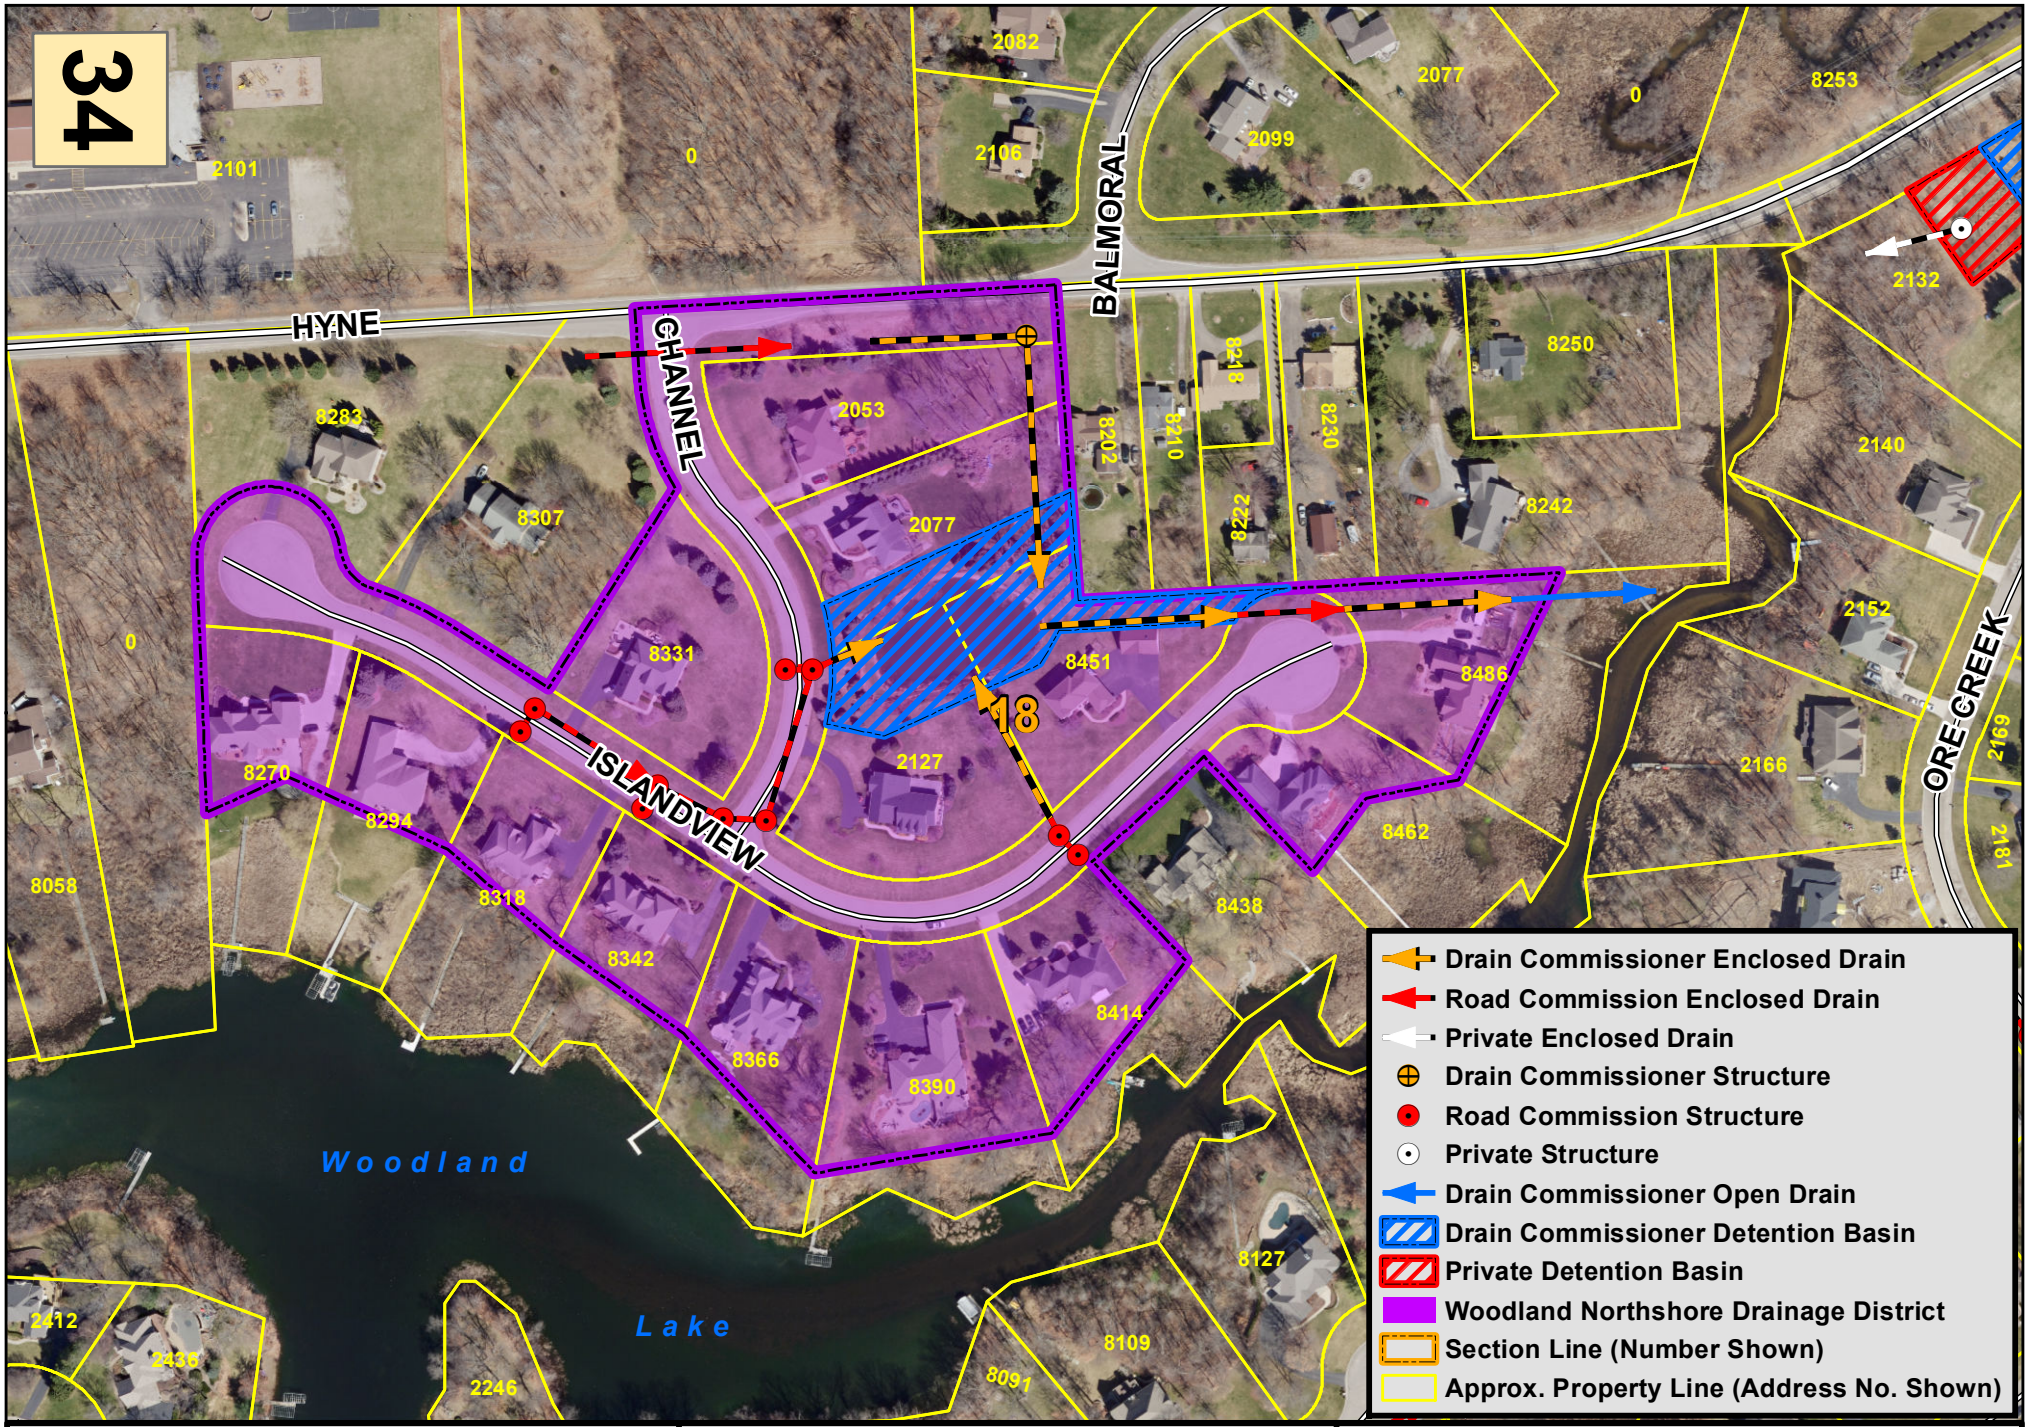

Drain Commissioner Enclosed Drain
Road Commission Enclosed Drain
Private Enclosed Drain
Drain Commissioner Structure
Road Commission Structure
Private Structure
Drain Commissioner Open Drain
Drain Commissioner Detention Basin
Private Detention Basin
Woodland Northshore Drainage District
Section Line (Number Shown)
Approx. Property Line (Address No. Shown)

Livingston County Drain Commissioner
2300 E. Grand River
Howell, Mi. 48843
Orthophoto Flown 2020
Printed October 16, 2024

Woodland Northshore Drain

A part of Section 18 of Brighton Township

N

1 inch = 200 feet