CONWAY TOWNSHIP DRAINS

T4N-R3E, LIVINGSTON COUNTY, MICHIGAN

BRIAN JONCKHEERE, DRAIN COMMISSIONER

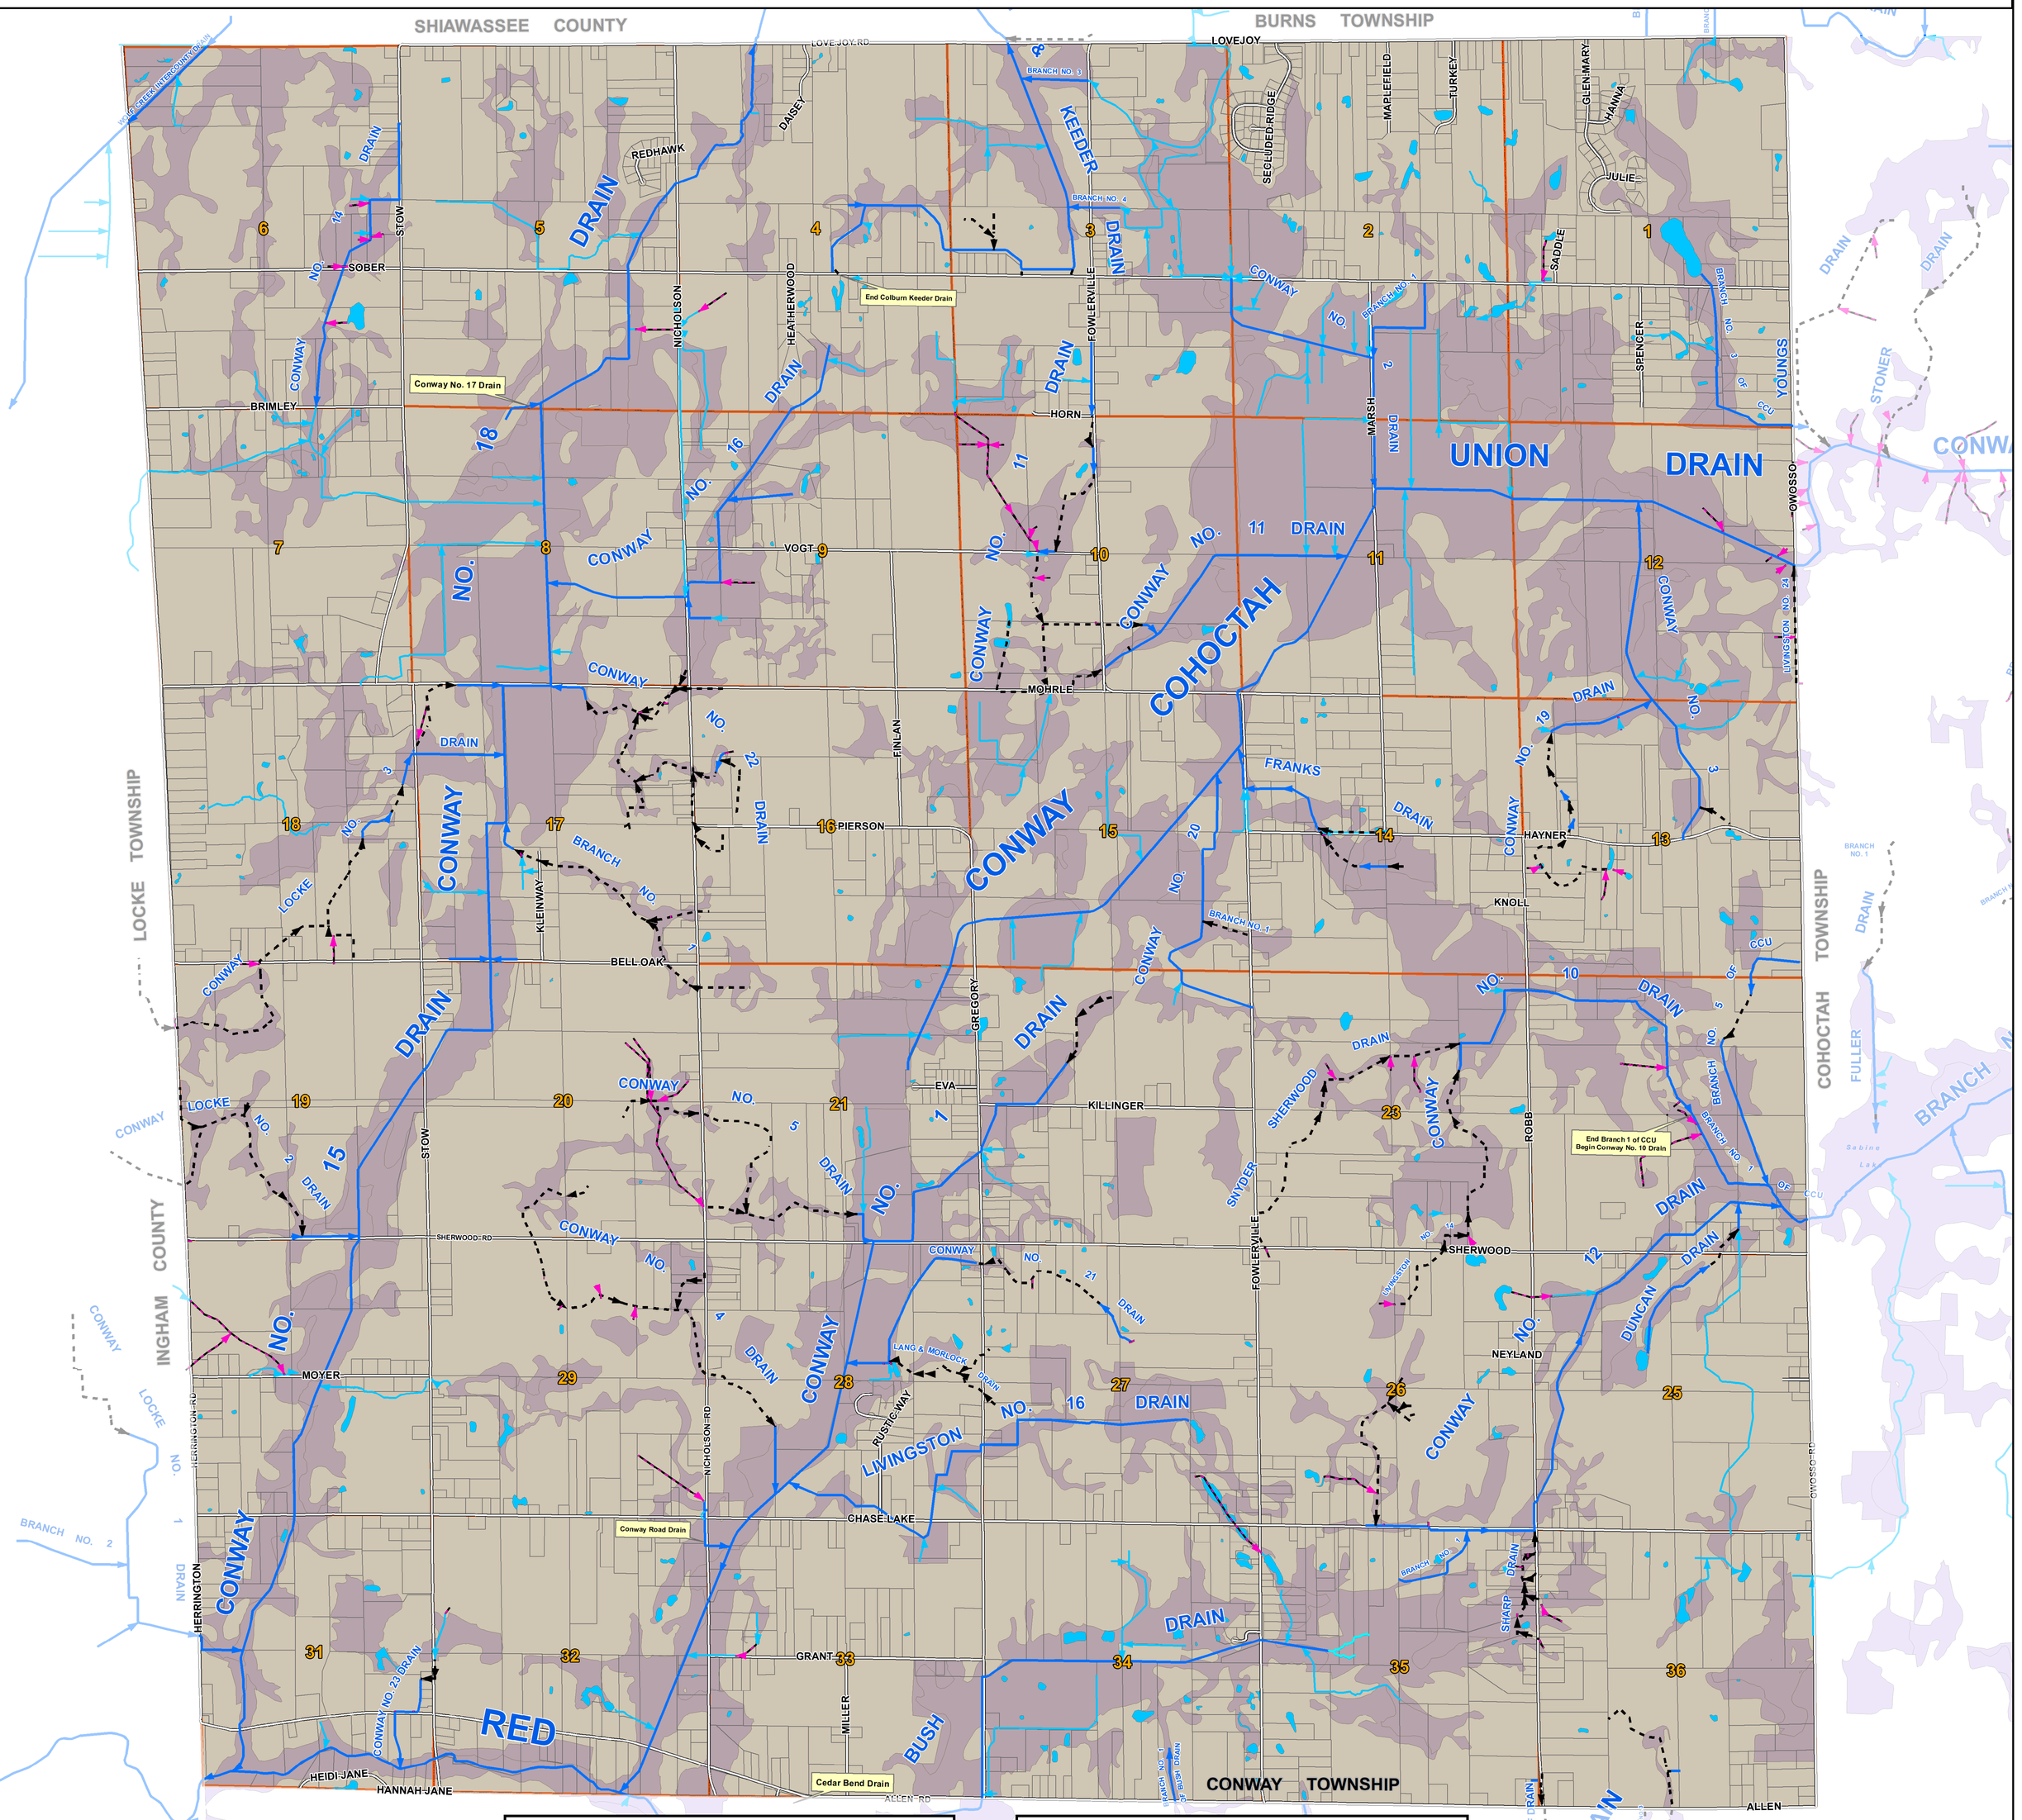

CONWAY TOWNSHIP DRAINS

MAP NO.	DRAIN NAME	CONWAY TWP LENGTH (FEET)	TOTAL LENGTH (FEET)	CONWAY SECTION(S)	DATE EST.
1	Bush	10,181	13,404	27, 33, 34, 35	1889
2	Cedar Bend	0	0	33	1992
3	Colburn - Keeder Intercounty	15,422	21,521	2, 3, 4	1939
4	Conway - Cohoctah Union	31,564	90,992	1-4, 9-16, 21-24, 25-27, 35-36	1884
5	Conway Cohoctah Union Br. No. 5	5,540	5,540	13, 24	1996
6	Conway - Locke No. 1 Intercounty	1,092	13,036	31	1907
7	Conway - Locke No. 2 Intercounty	7,392	8,561	19, 30	1907
8	Conway - Locke No. 3 Intercounty	14,297	15,818	17, 18, 19	1928
9	Conway No. 1	19,622	19,622	20-22, 27-29, 32-34	1886
10	Conway No. 2	8,527	8,527	2, 3, 10, 11	1888
11	Conway No. 3	7,833	7,833	11, 12, 13, 14	1890
12	Conway No. 4	11,643	11,643	20, 28, 29	1909
13	Conway No. 5	8,980	8,980	20, 21, 28	1892
14	Conway No. 10	11,100	11,100	13, 14, 23, 24, 26, 27	1897
15	Conway No. 11	19,536	19,536	3, 4, 9, 10, 11, 15, 16	1884
16	Conway No. 12	18,818	18,818	24, 25, 26, 27, 35, 36	1909
17	Conway No. 14	6,376	6,376	5, 6	1884
18	Conway No. 15	17,557	17,557	19, 20, 29, 30, 31, 32	1886
19	Conway No. 16	11,055	11,055	4, 8, 9, 16	1897
20	Conway No. 17	809	809	5, 8	1898

CONWAY TOWNSHIP DRAINS

MAP NO.	DRAIN NAME	CONWAY TWP LENGTH (FEET)	TOTAL LENGTH (FEET)	CONWAY SECTION(S)	DATE EST.
21	Conway No. 18	30,092	30,092	4-9, 16-21	1888
22	Conway No. 19	7,091	7,091	12, 13, 14	1899
23	Conway No. 20	7,141	7,141	14, 15, 22, 23	1910
24	Conway No. 21	7,754	7,754	27, 28	1913
25	Conway No. 22	14,327	14,327	8, 9, 16, 17	1914
26	Conway No. 23	2,820	2,820	29, 31, 32	2017
27	Conway Road	1,382	1,382	28, 29, 32, 33	1909
28	Duncan	3,696	3,696	24, 25	1907
29	Fowlerville No. 2	2,969	24,752	35, 36	1931
30	Franks	6,108	6,108	14, 15	1909
31	Huff	916	1,545	35,36	2019
32	Lang & Morlock	3,366	3,366	27, 28	1918
33	Livingston No. 14	2,480	2,480	23, 26	1905
34	Livingston No. 16	10,020	10,020	27, 28, 33, 34	1905
35	Livingston No. 24	2,297	2,317	12	1916
36	Red Cedar River Intercounty	8,785	99,907	19-22, 26-36	1860's
37	Sharp	3,519	3,519	35, 36	1919
38	Snyder - Sherwood	6571	6,571	22, 23, 26, 27	1917
39	Wolf Creek Intercounty	2,087	38,630	6, 7	1912

Livingston County Drain Commissioner
2300 E. Grand River
Howell, Mi. 48843

Printed October 15, 2024

- Drain Commissioner Enclosed Drain
- Private Enclosed Drain
- Drain Commissioner Open Drain
- Private Open Drain
- Approximate Property Boundary
- Sections (Number Shown)
- 2006 Wetland Inventory

N

1 inch = 1,200 feet