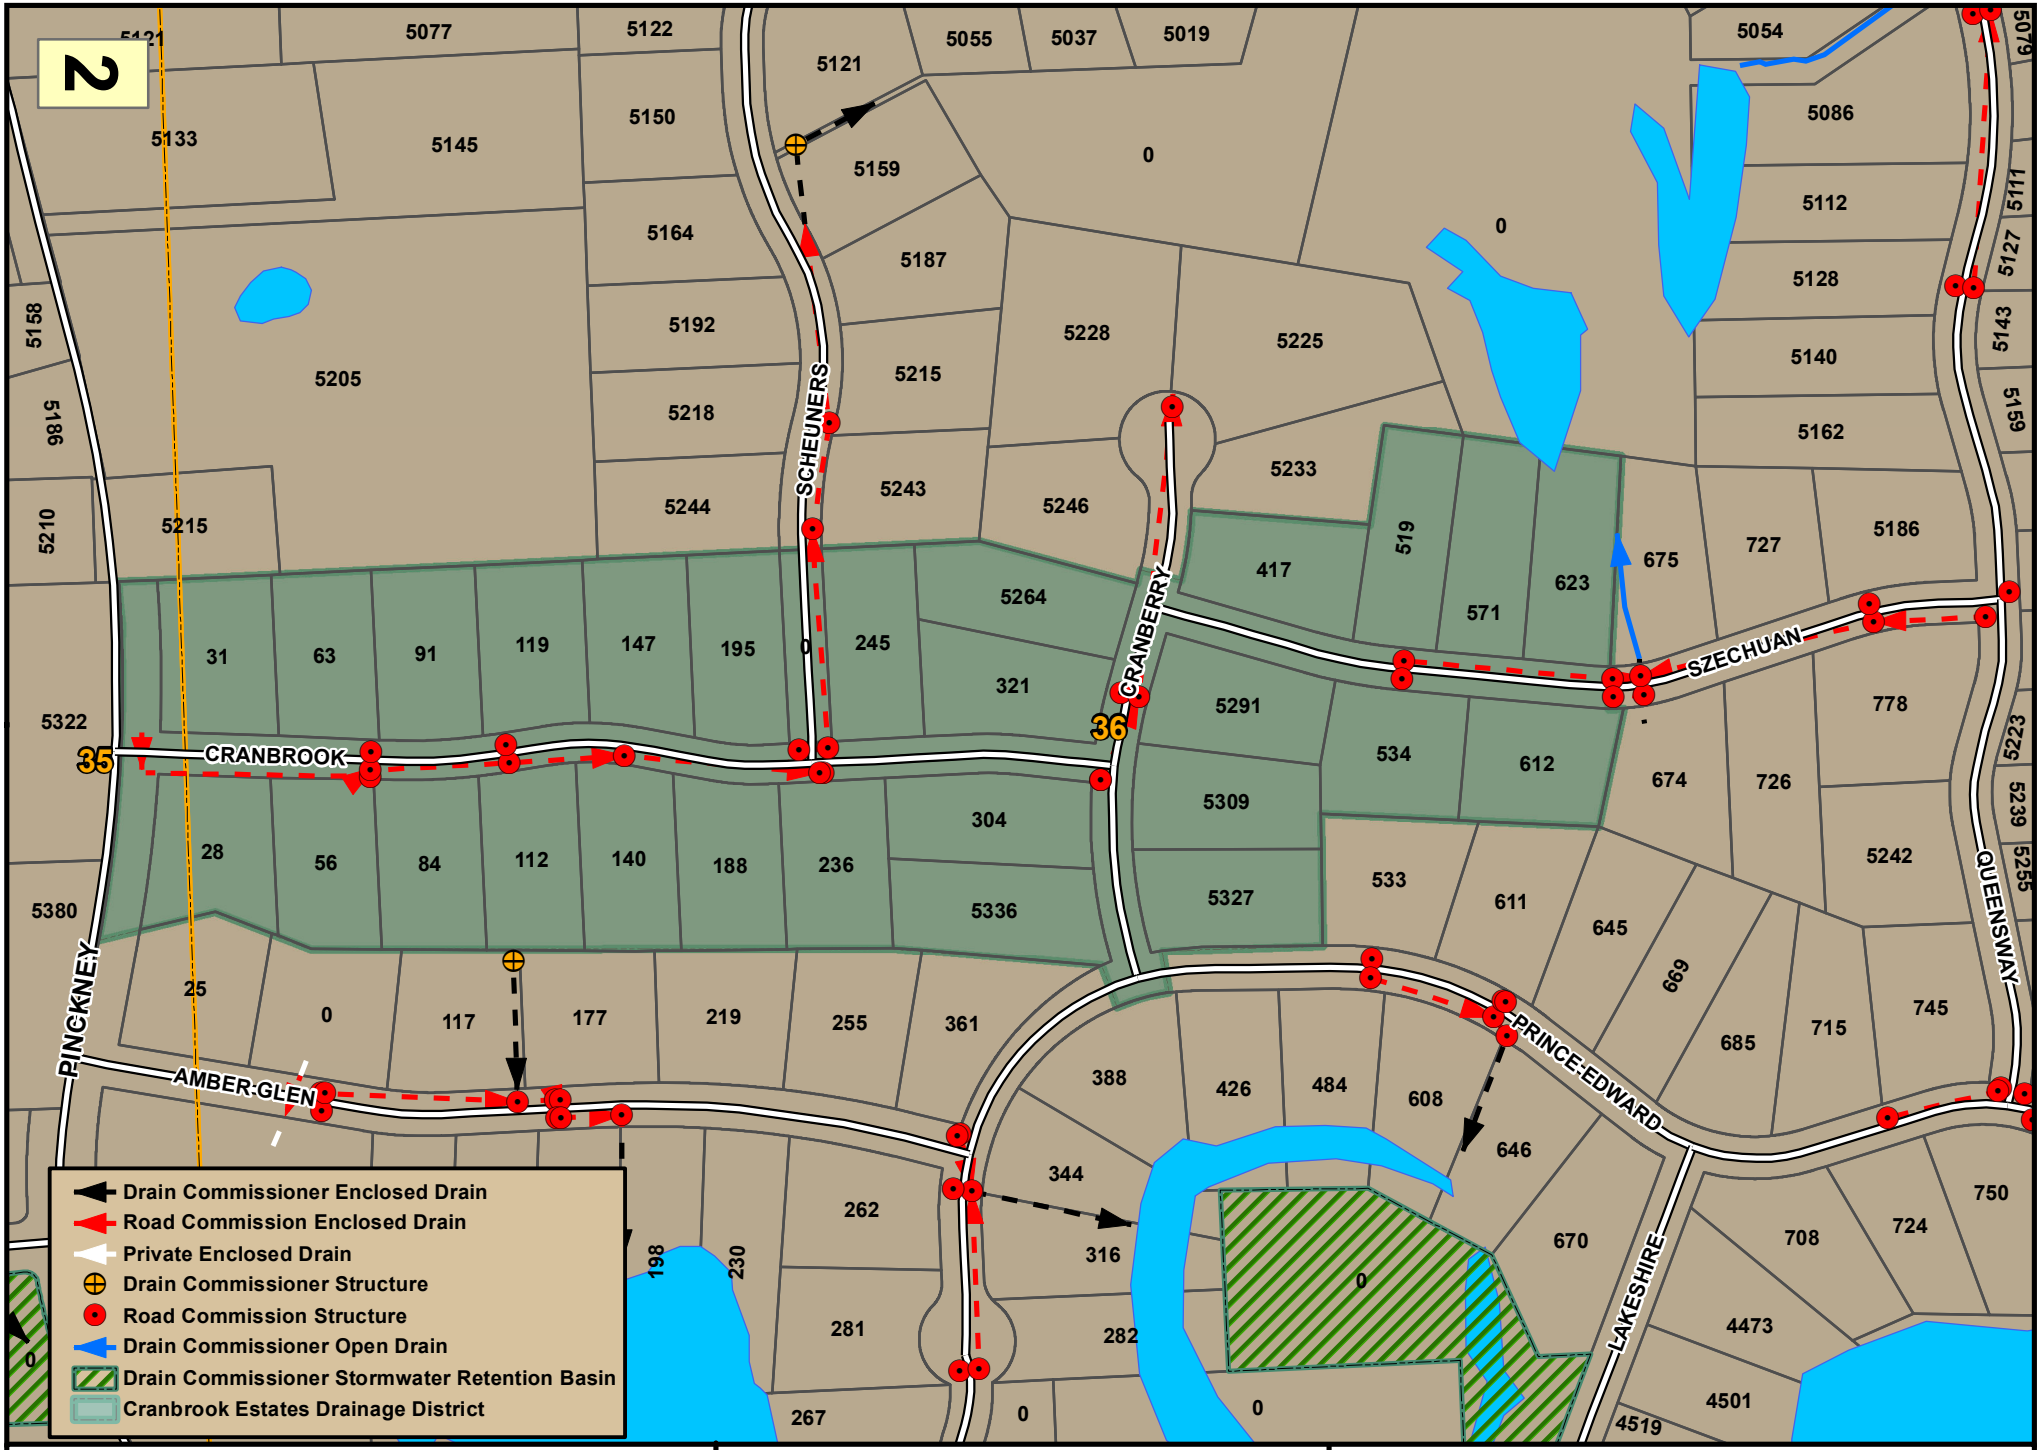

Livingston County Drain Commissioner
2300 E Grand River
Howell, Mi. 48843
Printed January 28, 2014

Cranbrook Estates Drain

A part of Sections 35 and 36 of Marion Township

N

1 inch = 300 feet